




NORTH KINSER PIKE AND
WEST GOURLEY PIKE

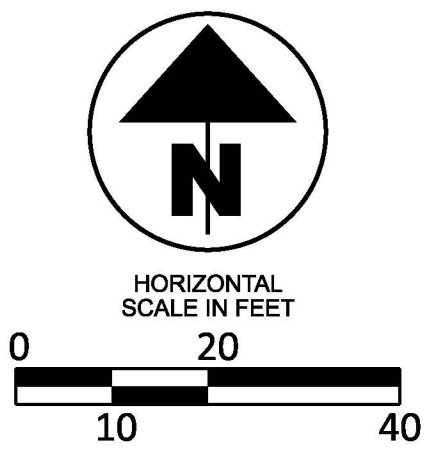


PRELIMINARY CONCEPT - NOT FOR CONSTRUCTION

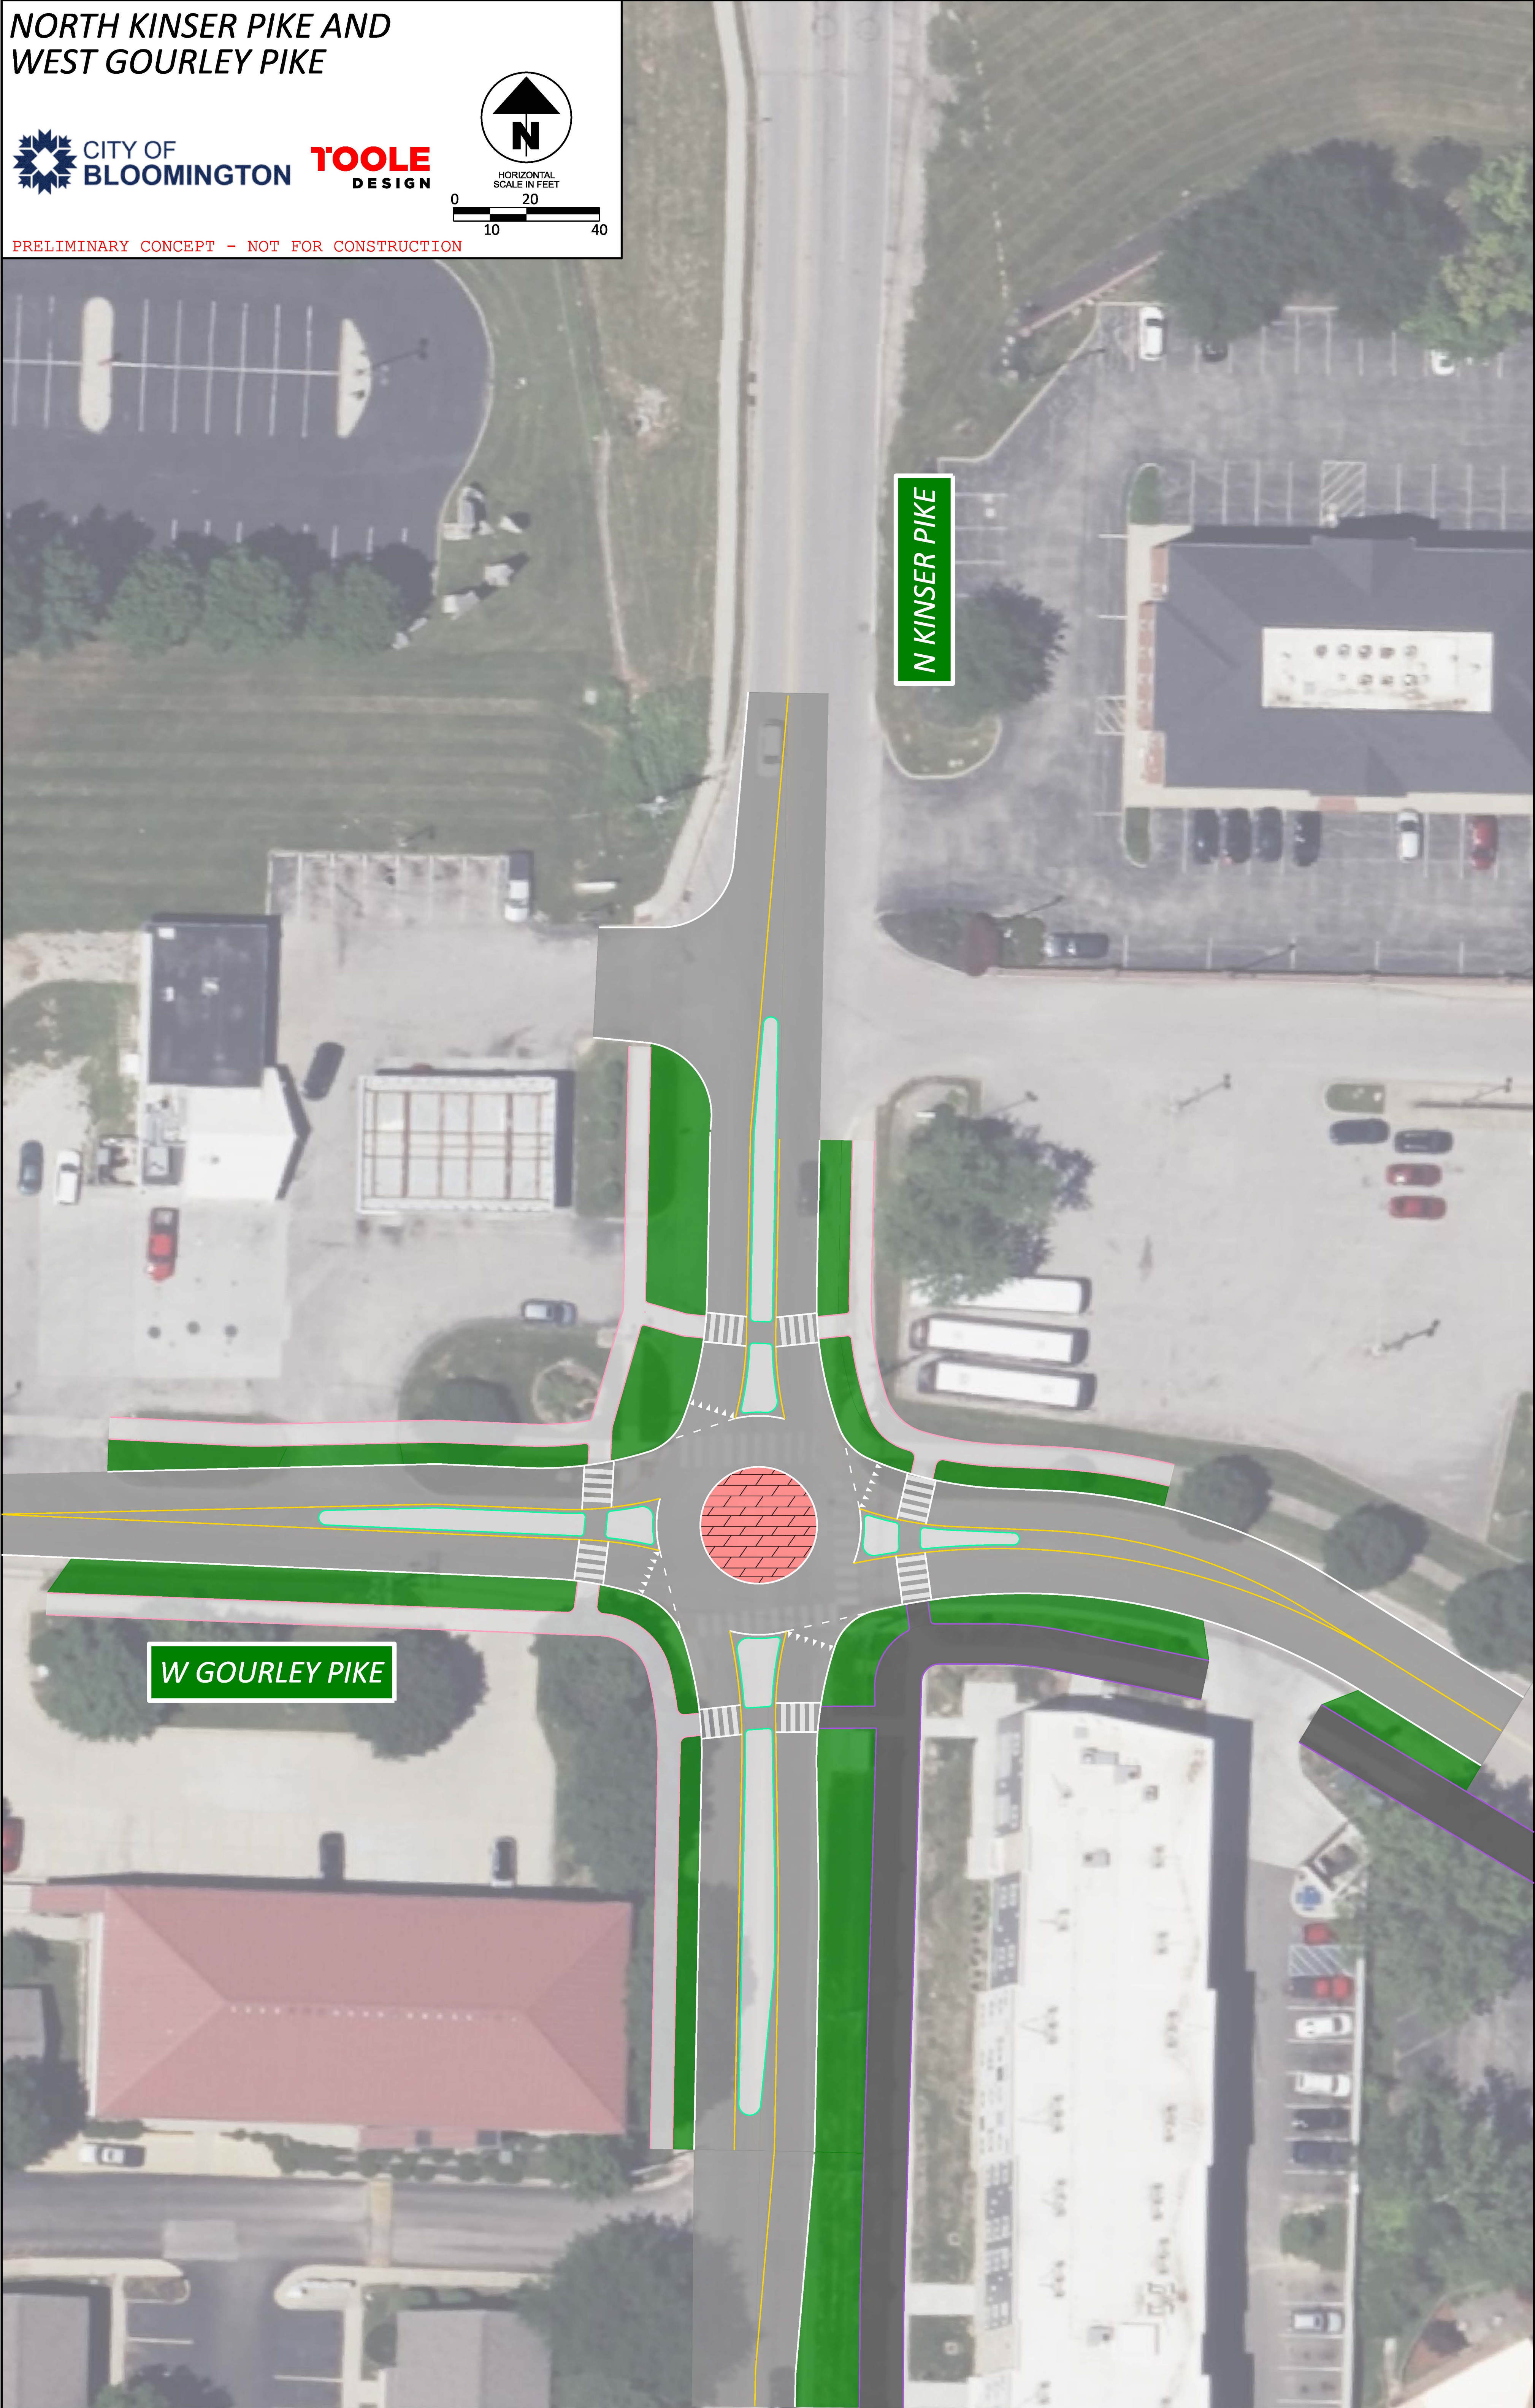


NORTH MADISON STREET AND
WEST 14TH/15TH STREET

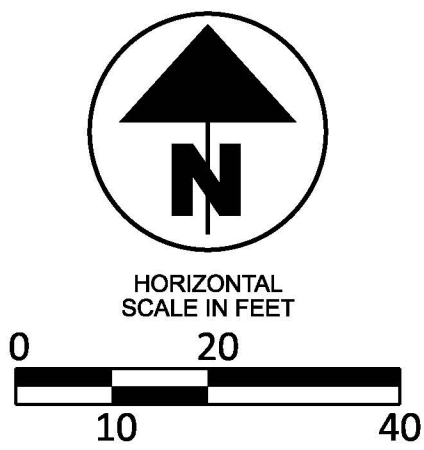


PRELIMINARY CONCEPT - NOT FOR CONSTRUCTION

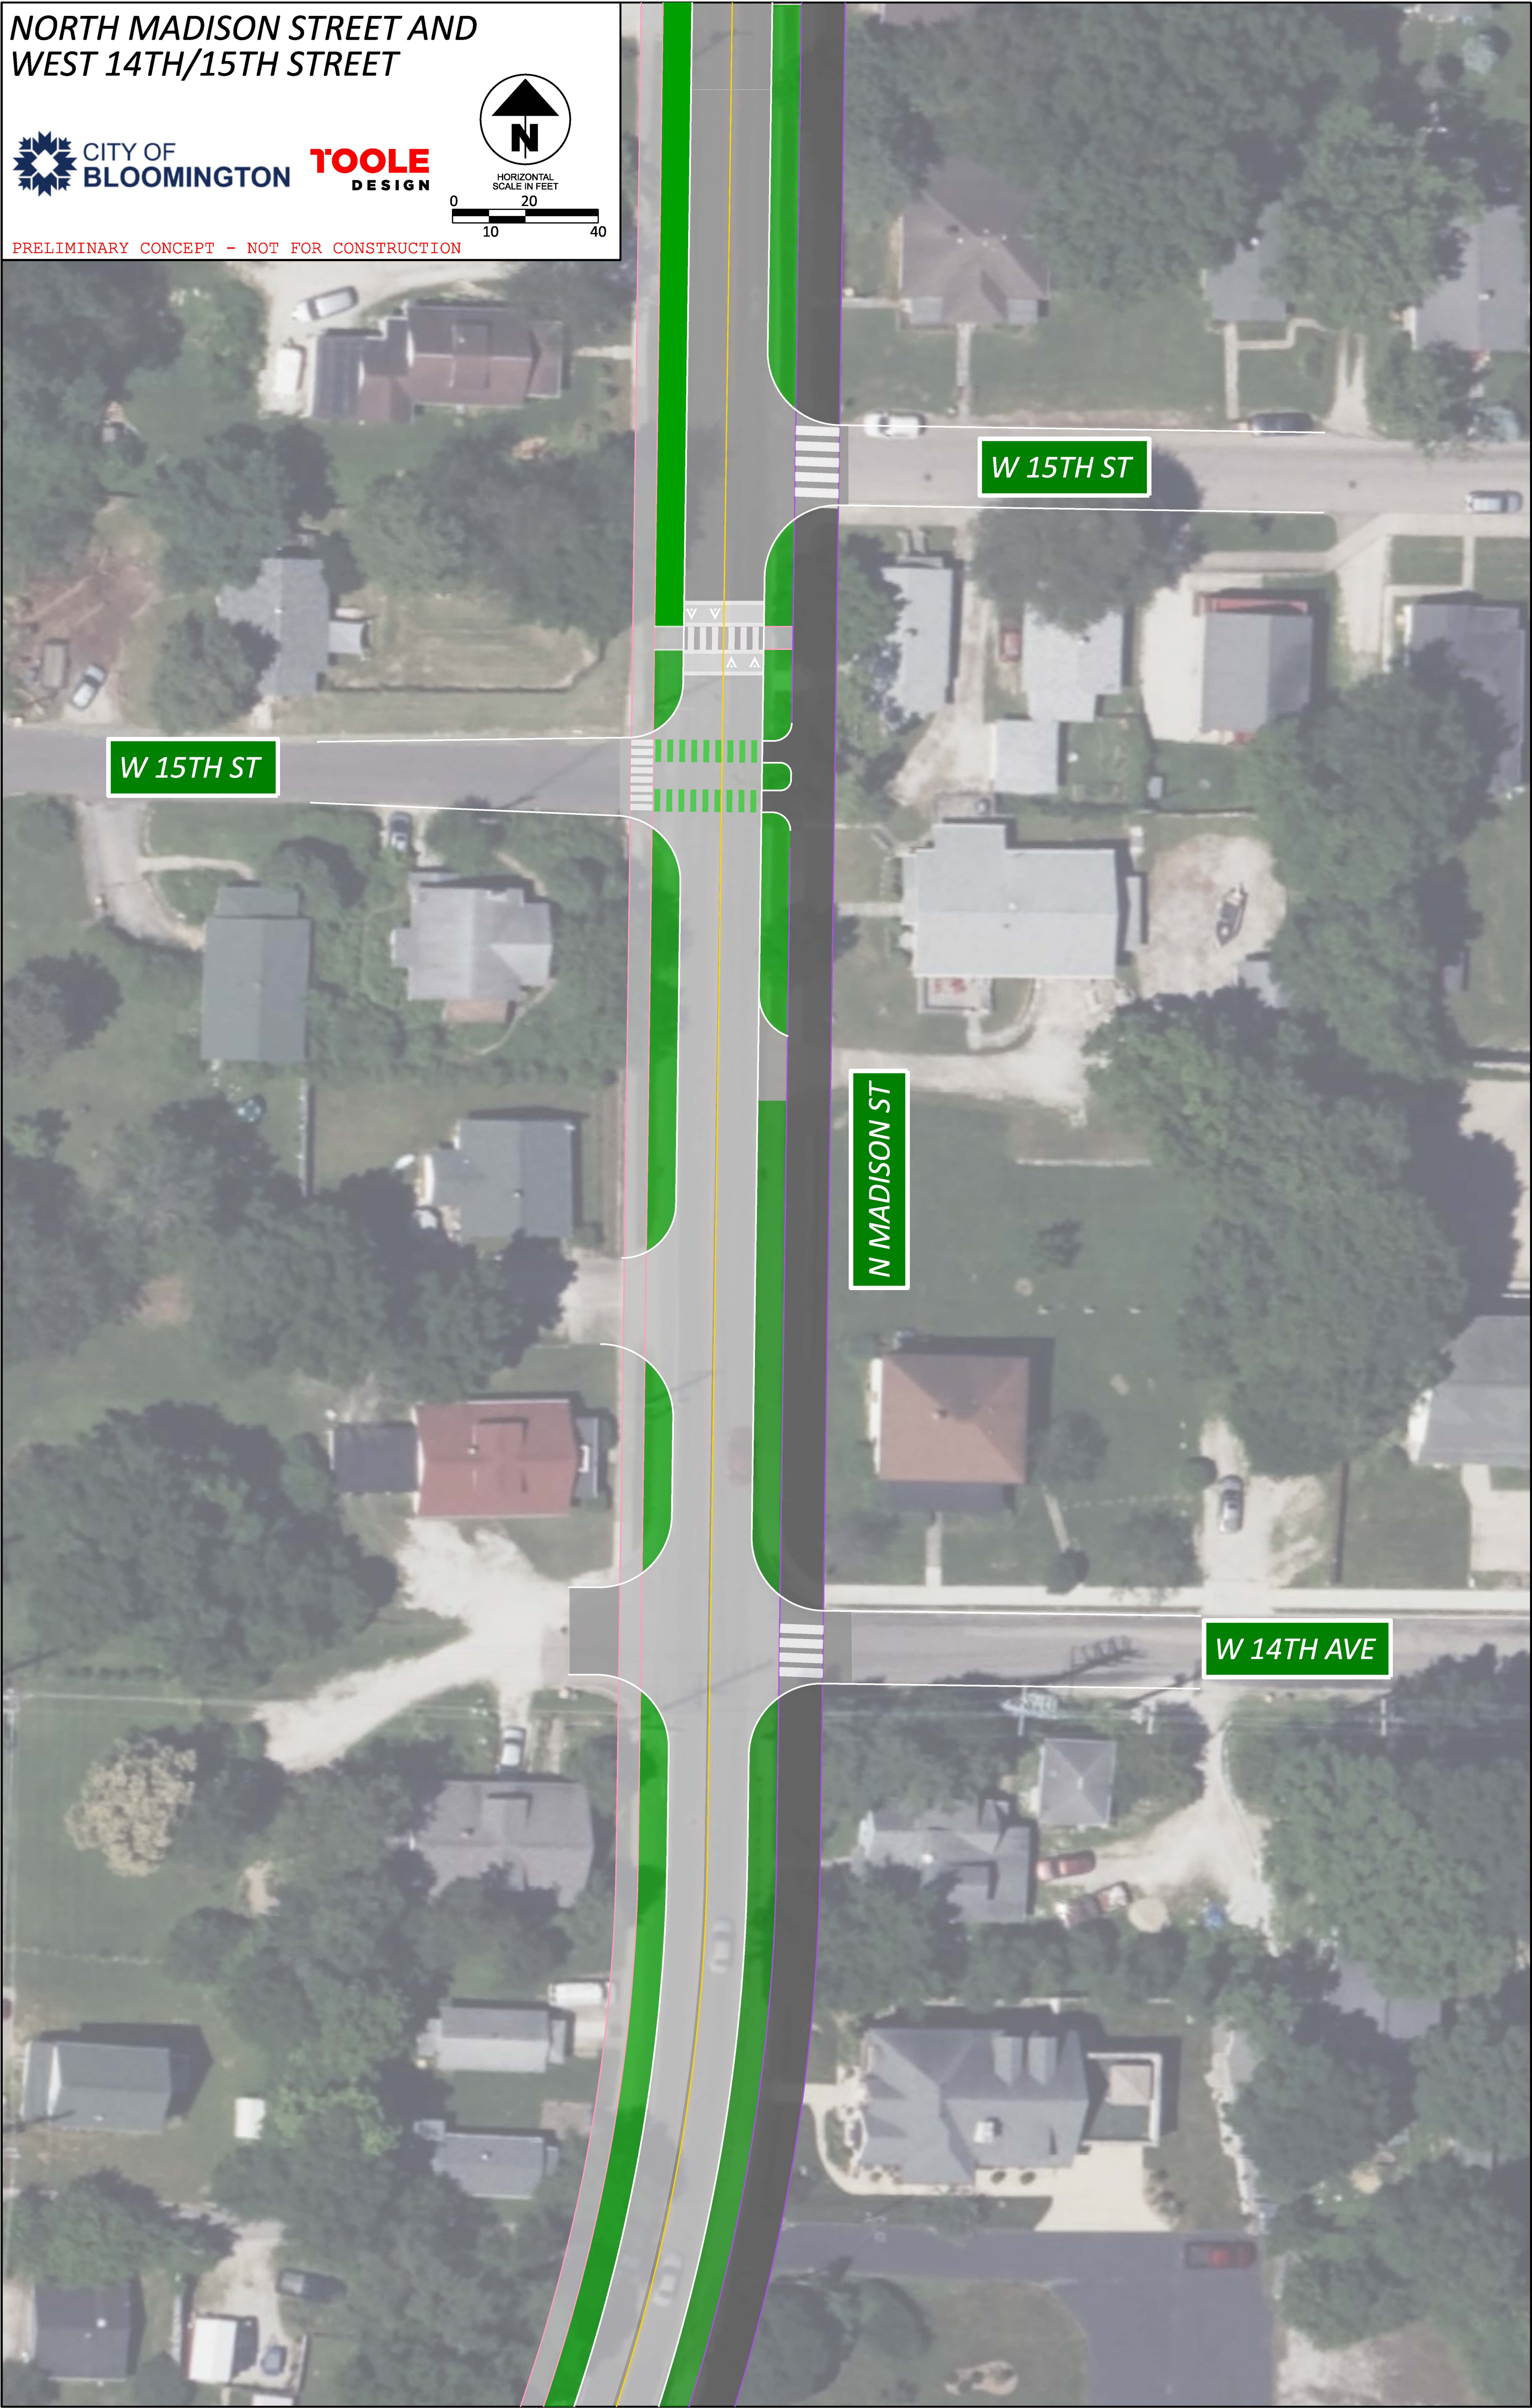

NORTH ROGERS STREET AND
WEST 6TH STREET

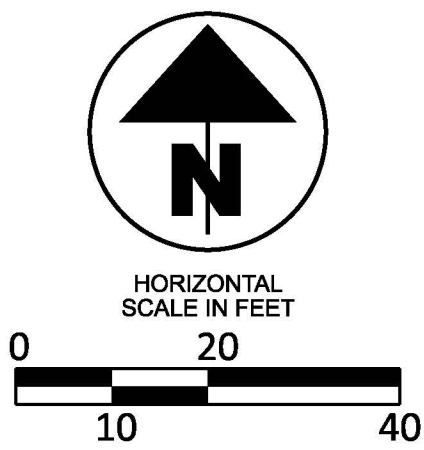

PRELIMINARY CONCEPT - NOT FOR CONSTRUCTION

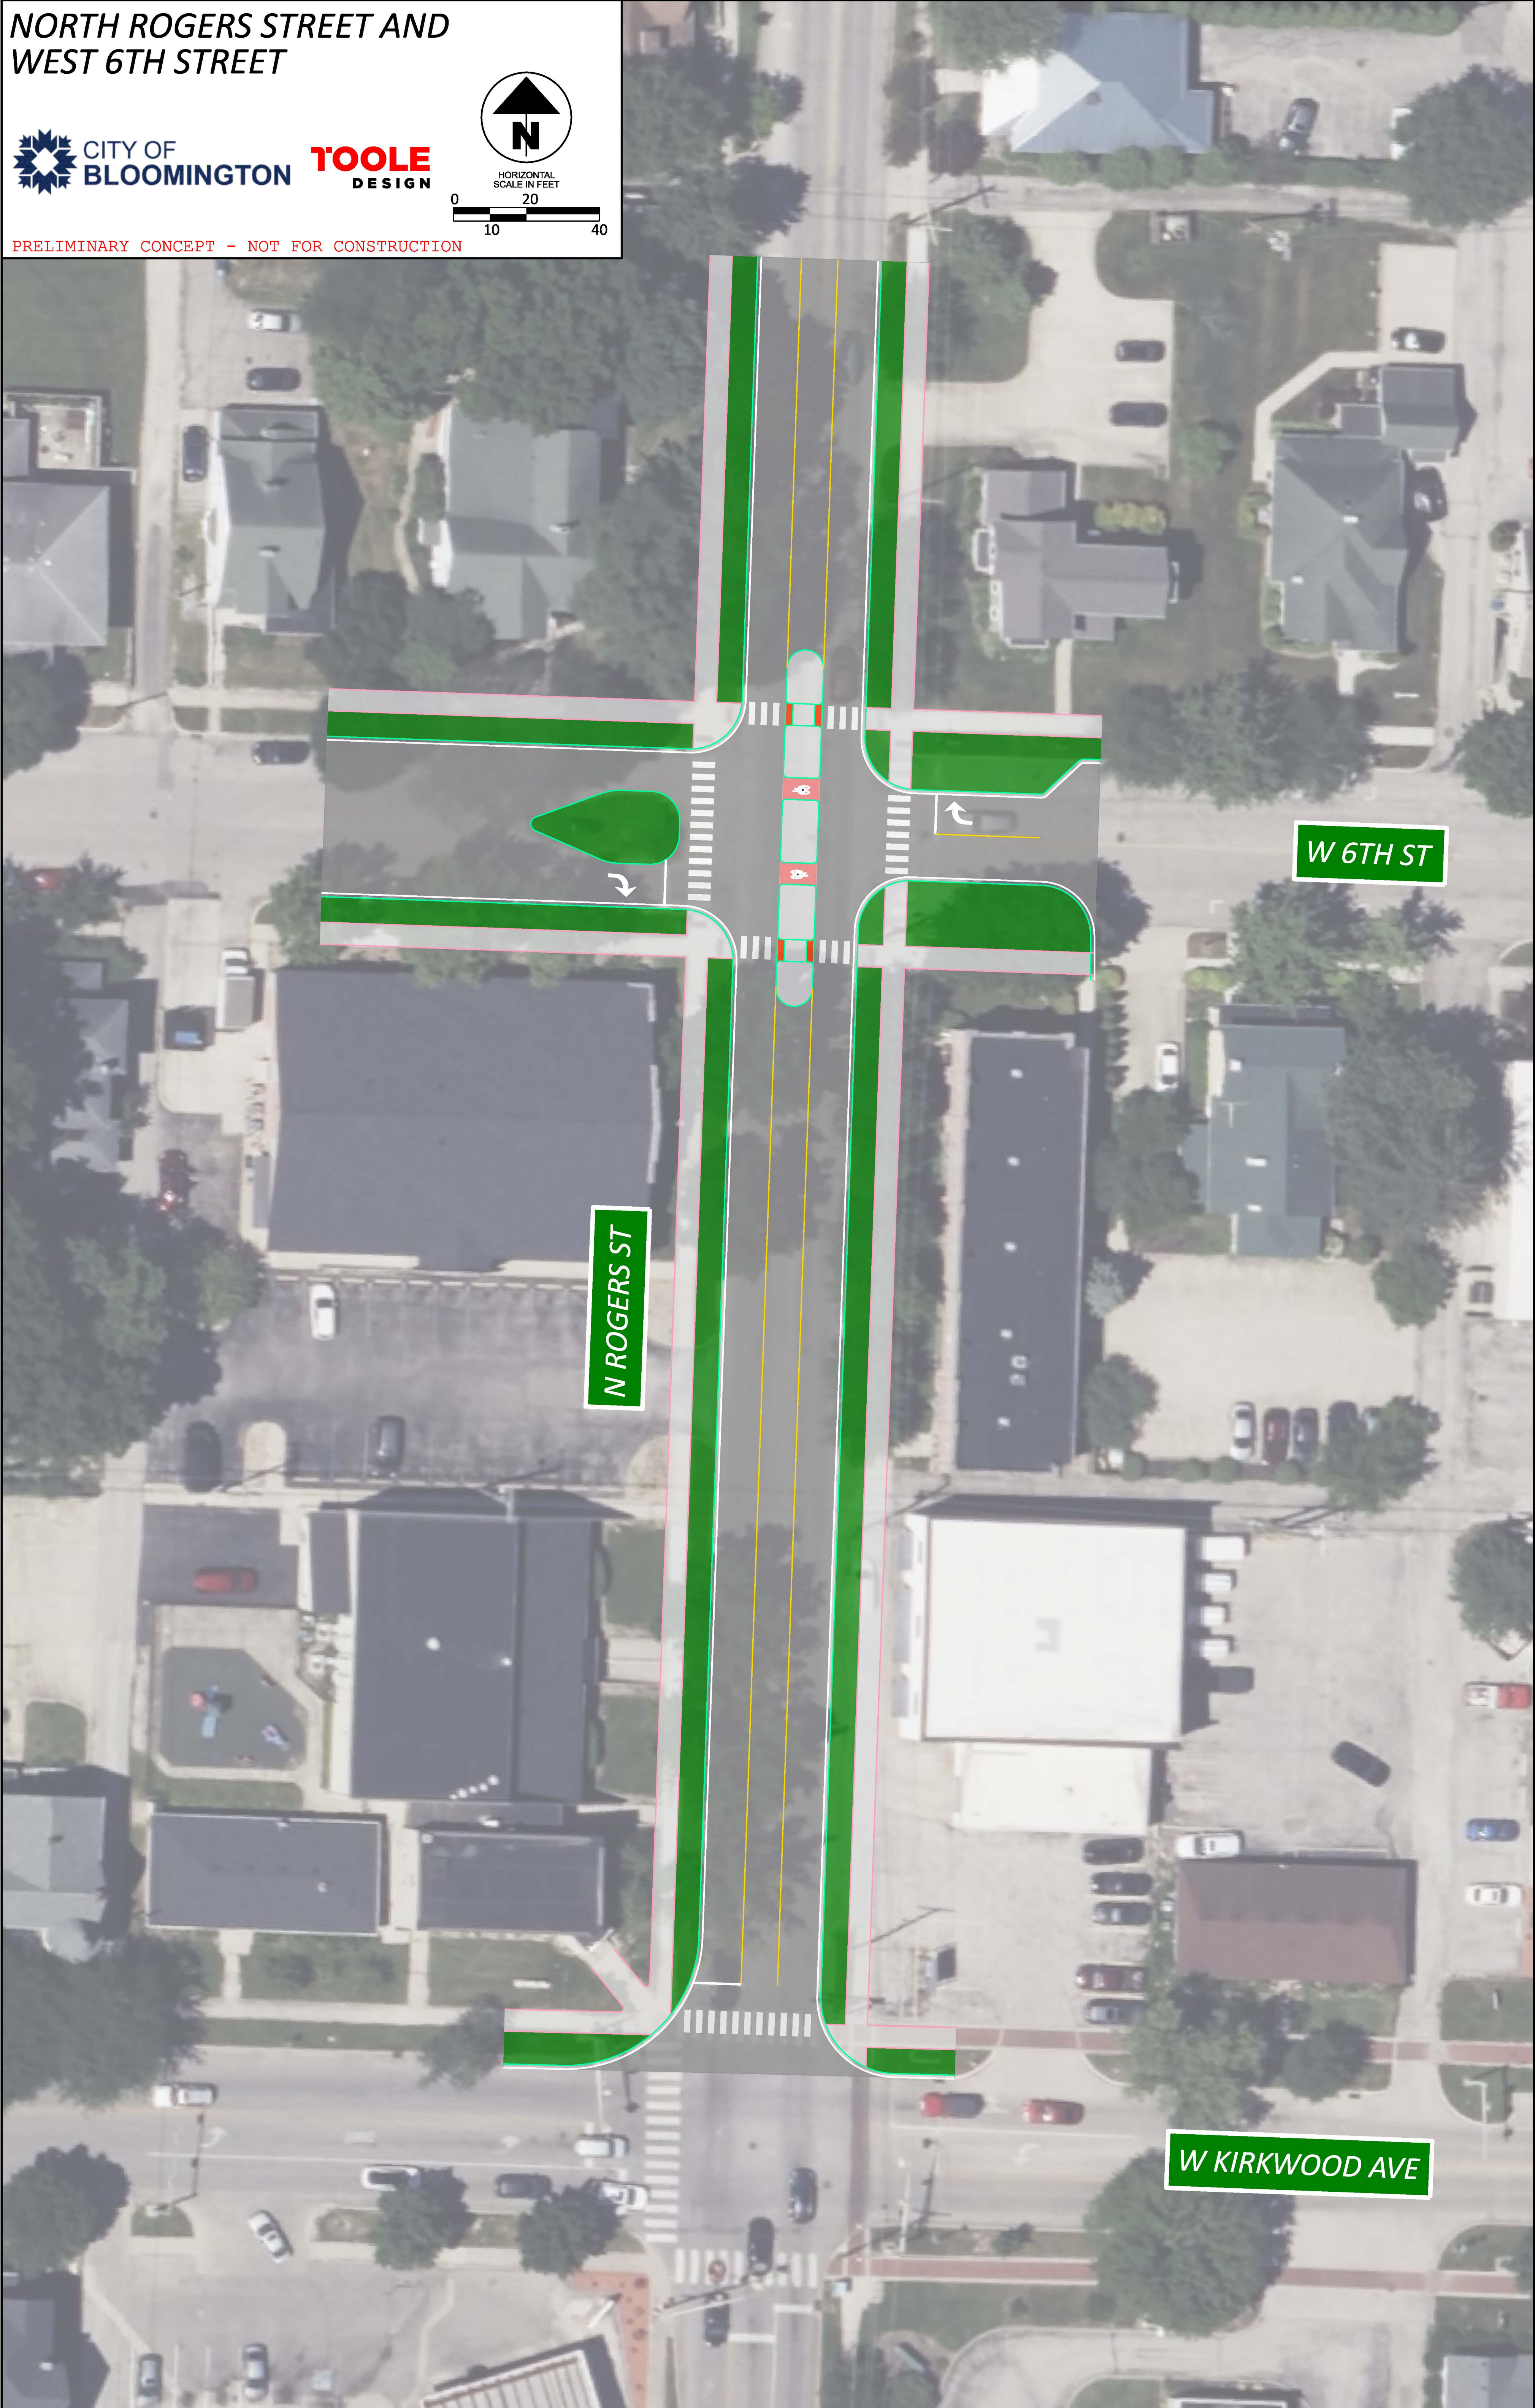


N ROGERS ST


W 6TH ST

W KIRKWOOD AVE

NORTH ROGERS STREET AND
WEST 6TH STREET

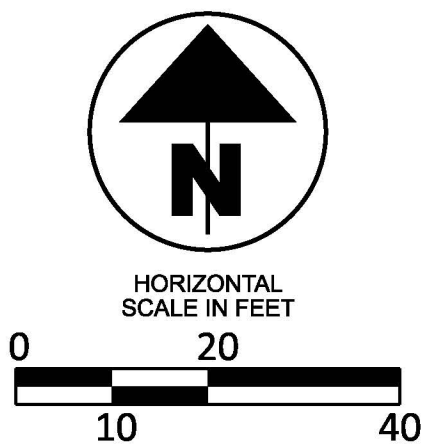


PRELIMINARY CONCEPT - NOT FOR CONSTRUCTION

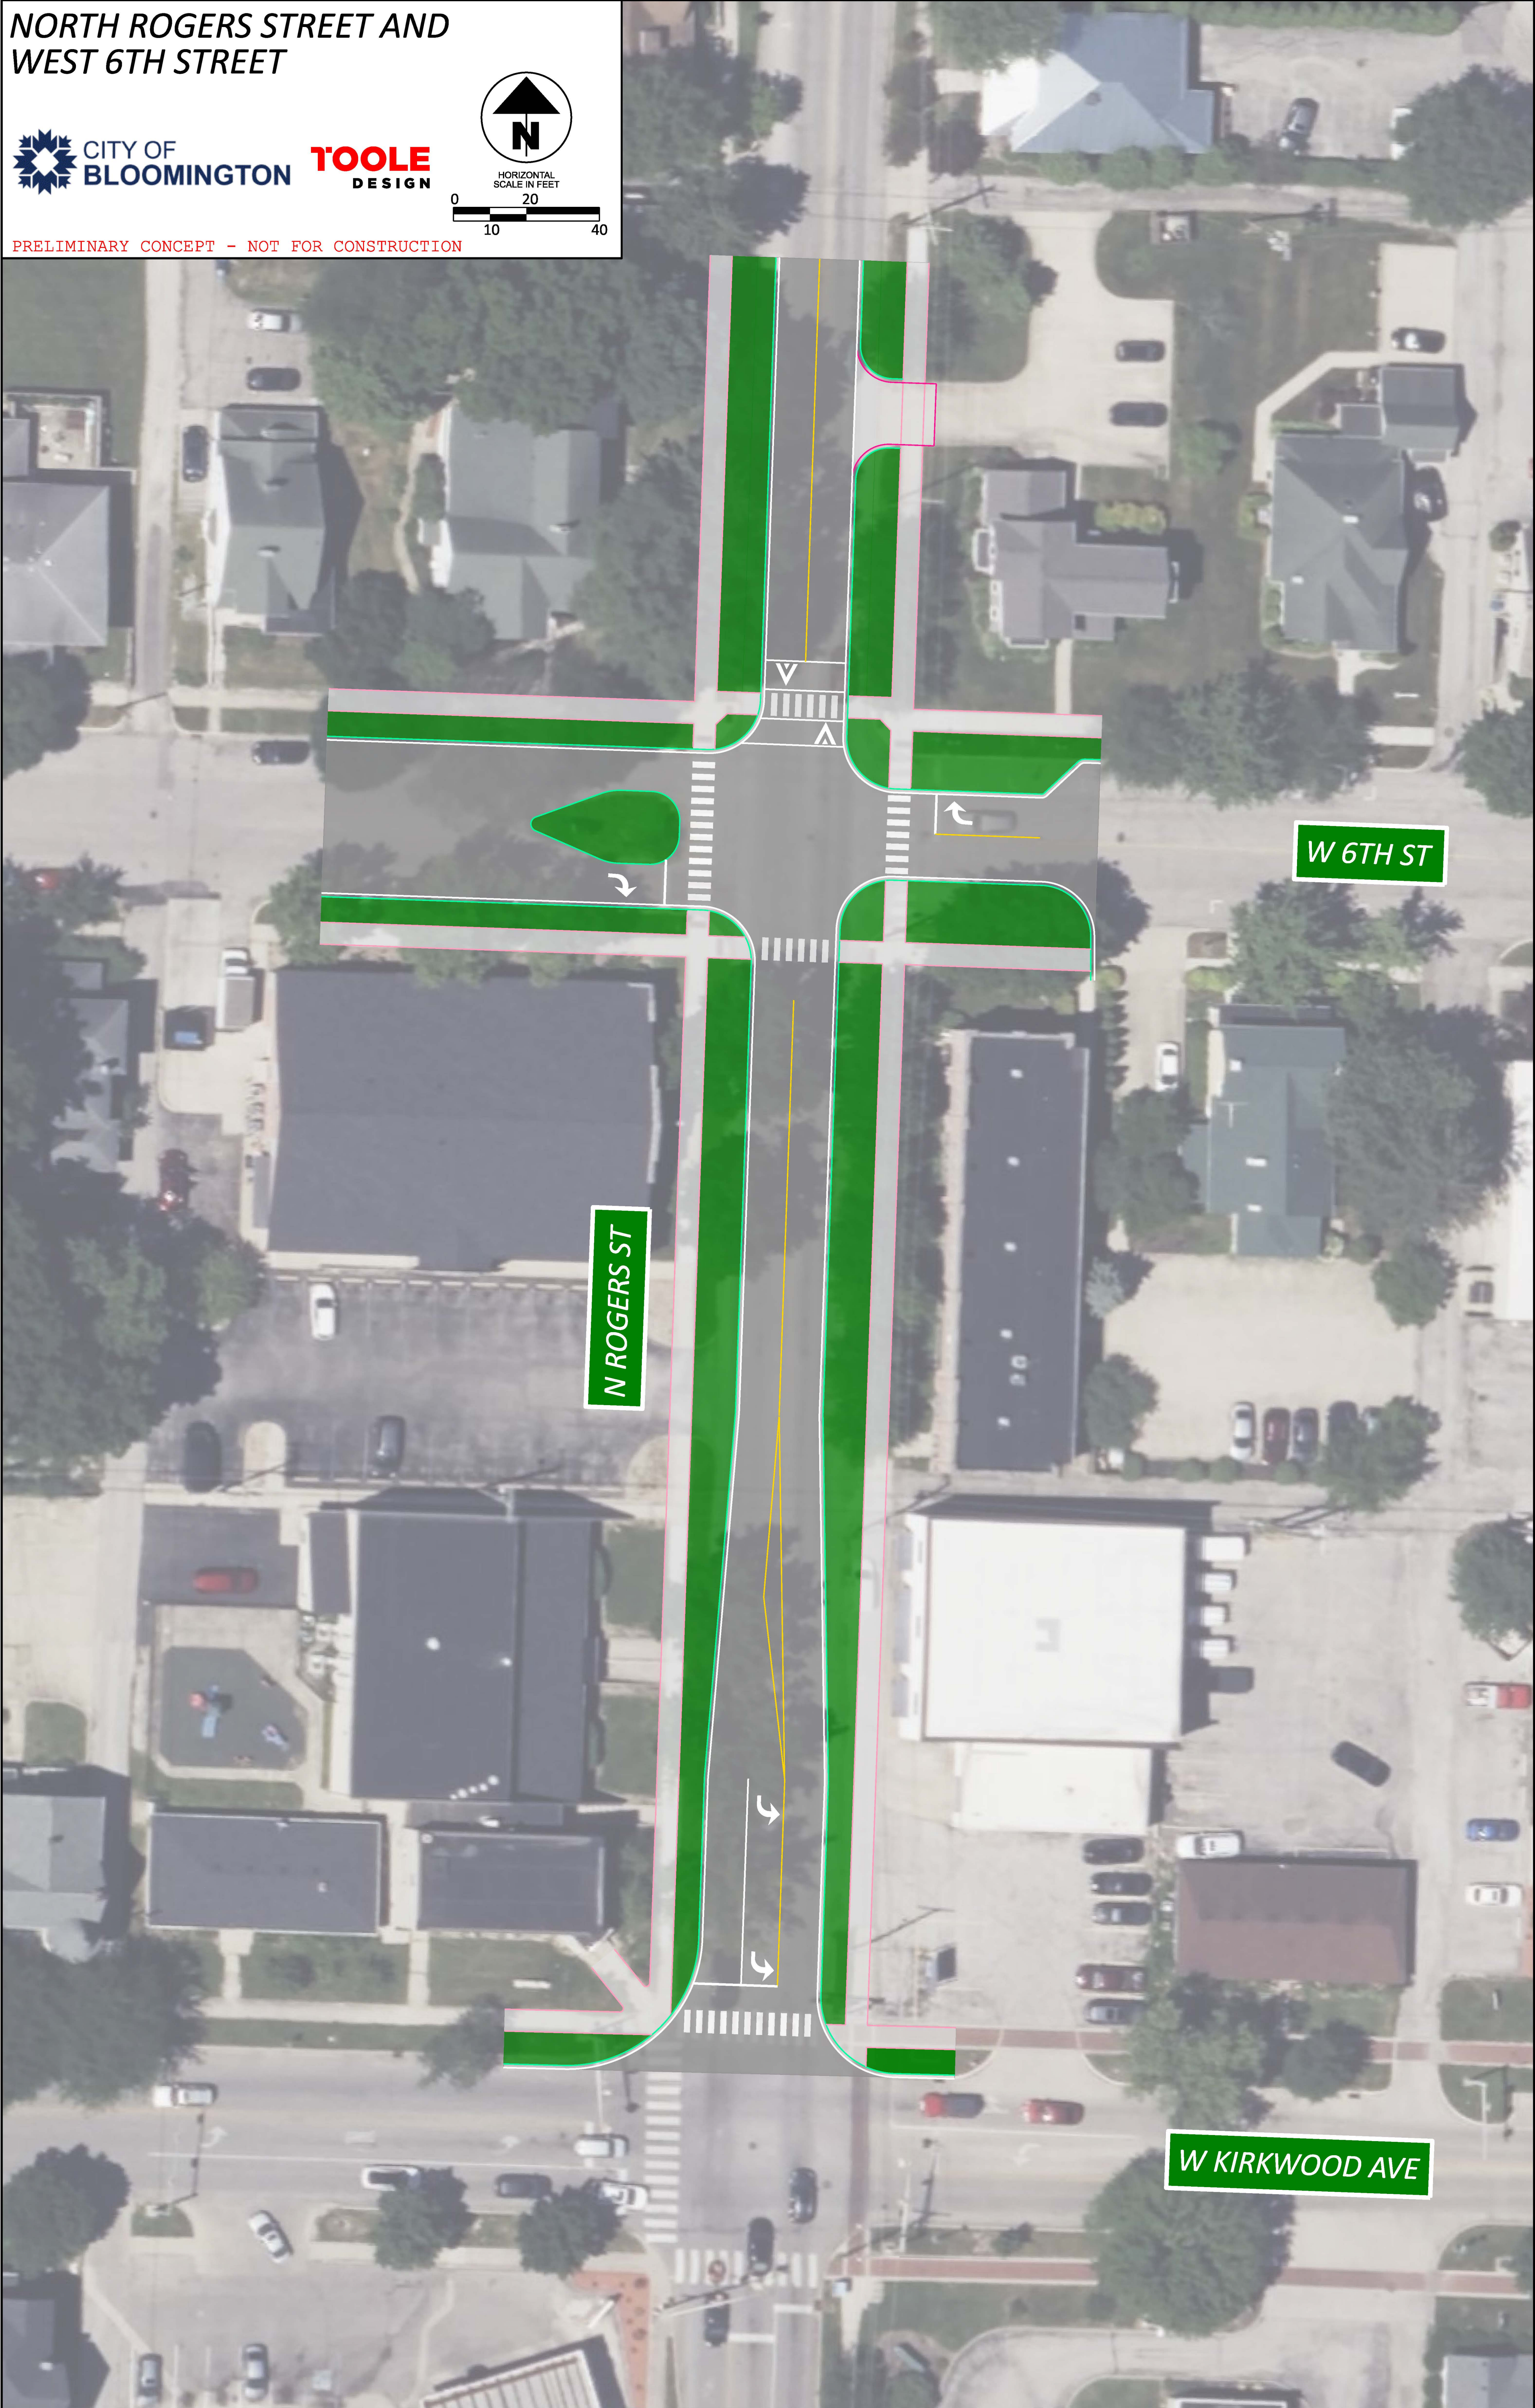





SOUTH ROGERS STREET AND
WEST DODDS STREET

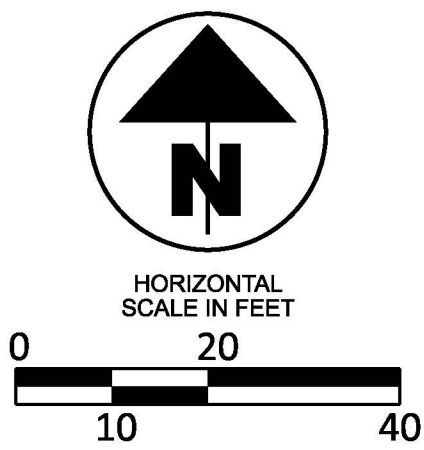

PRELIMINARY CONCEPT - NOT FOR CONSTRUCTION

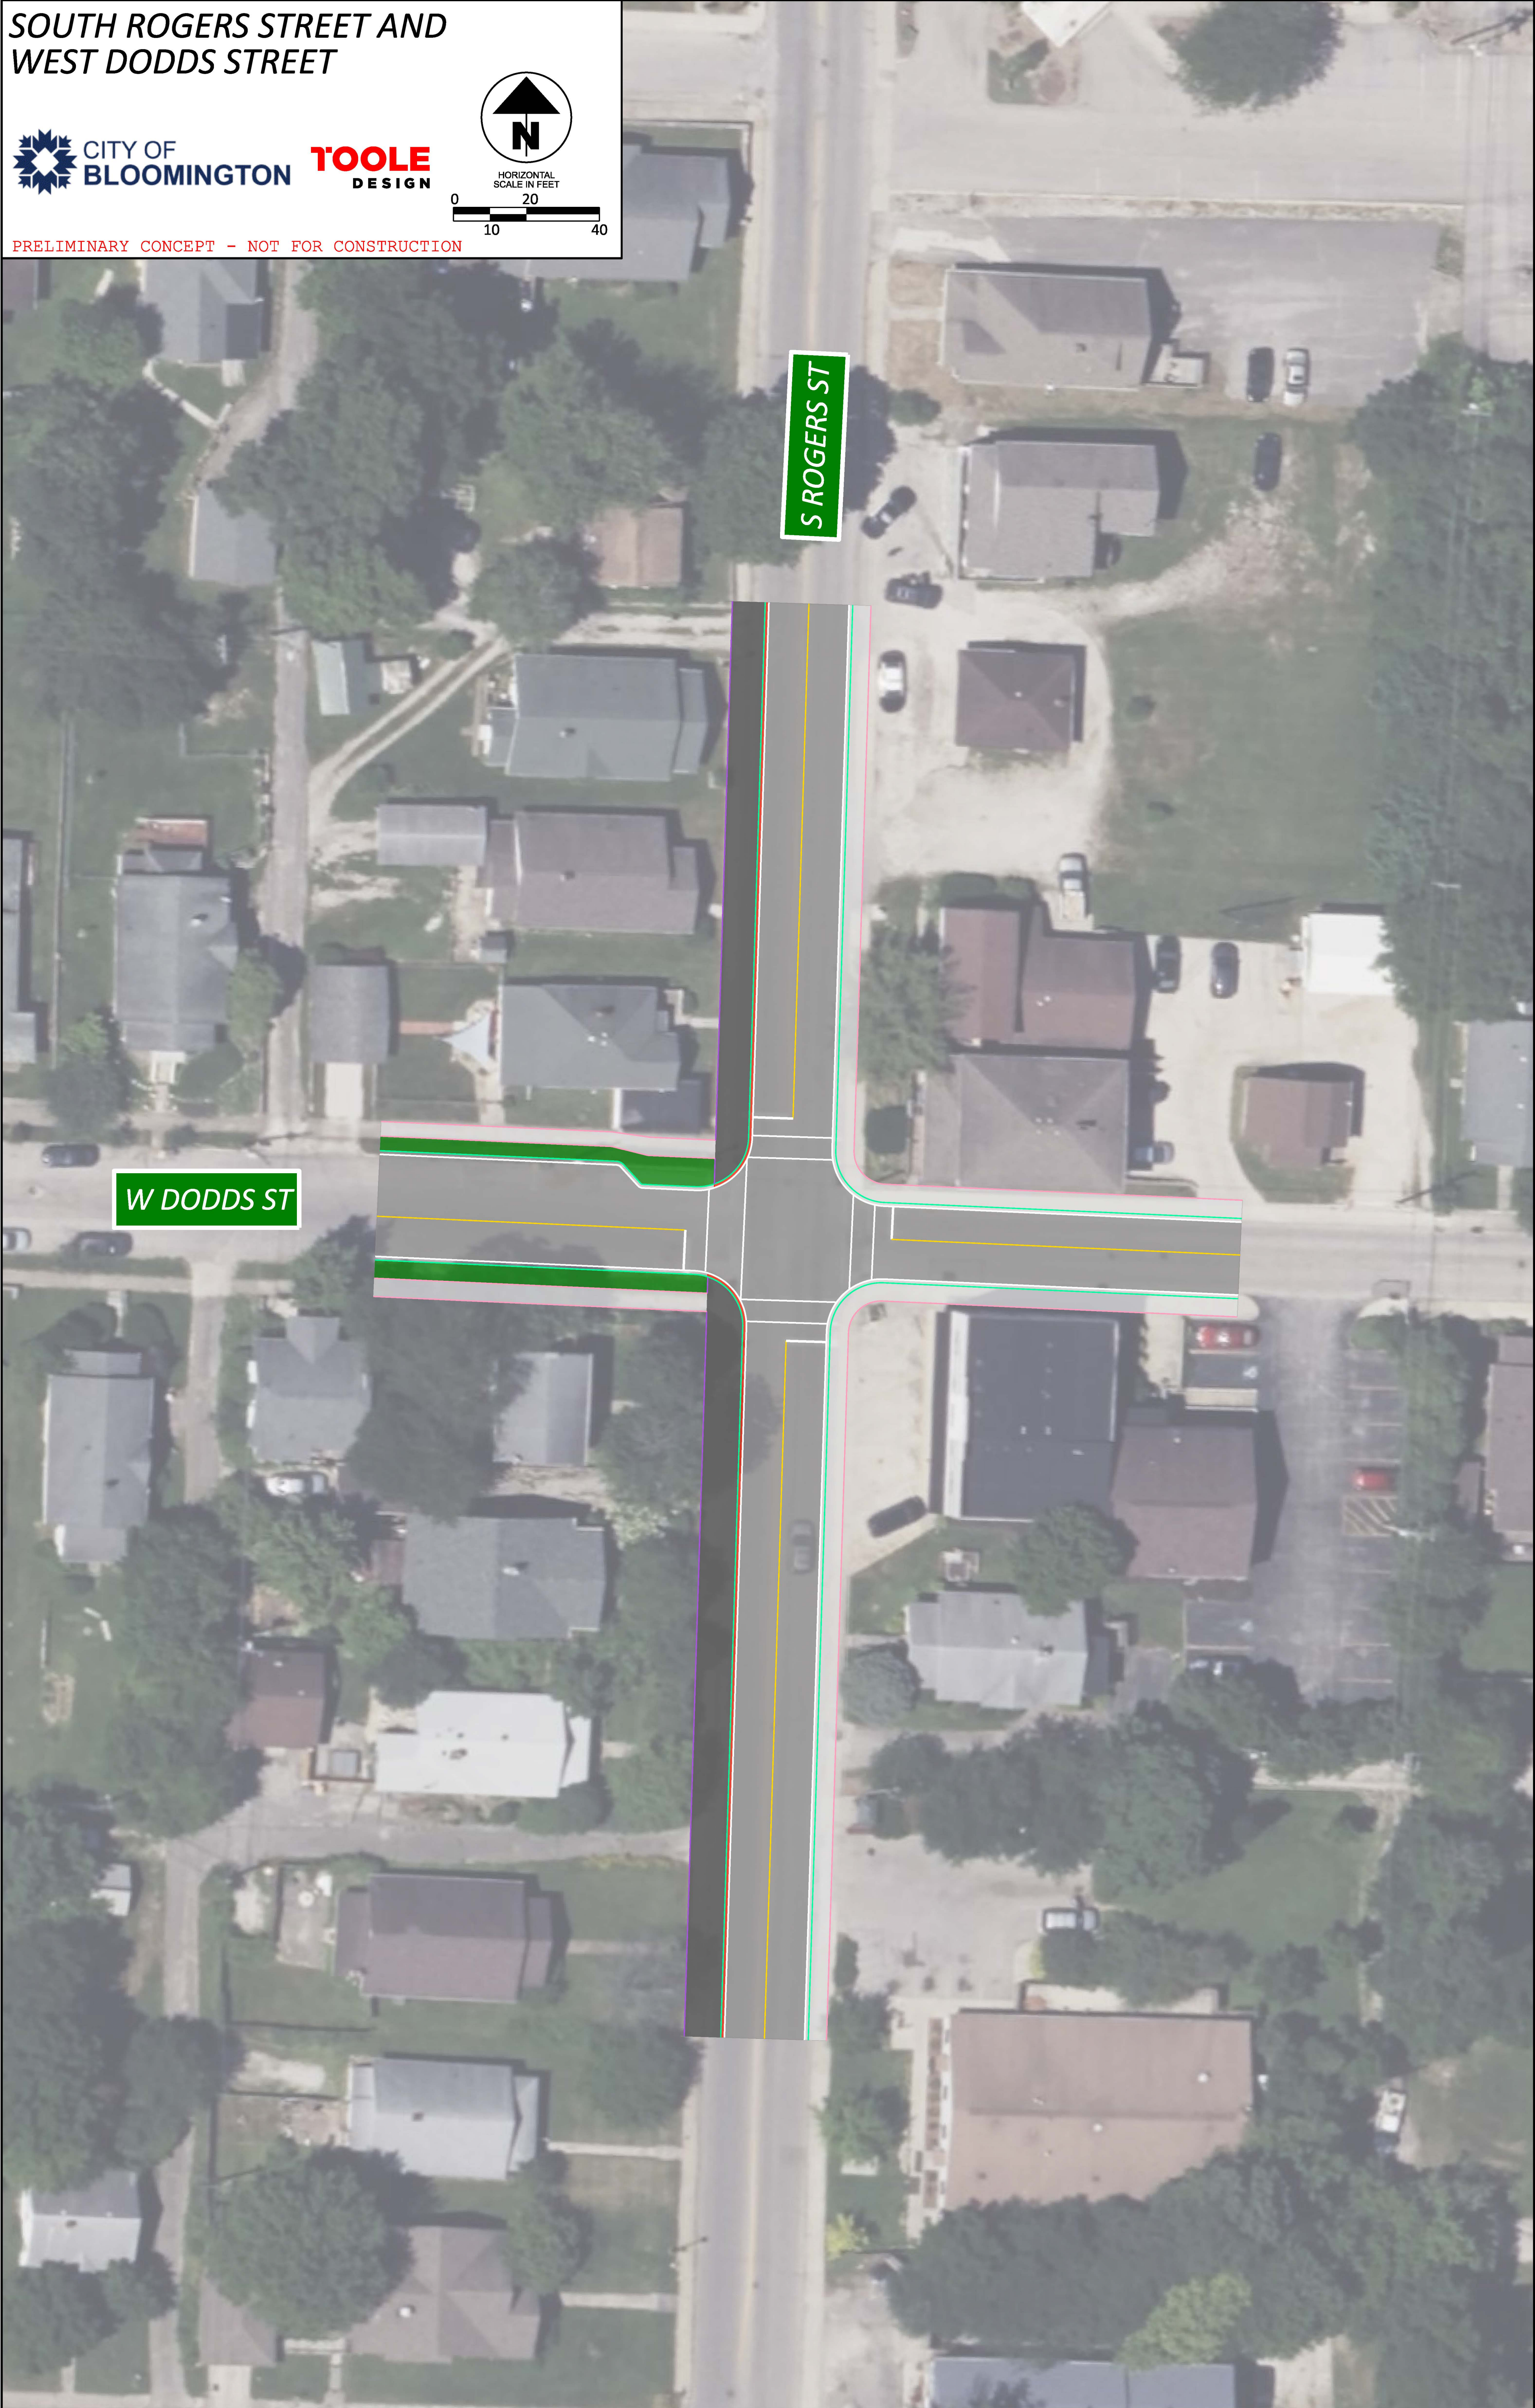

SOUTH ROGERS STREET AND
WEST PATTERSON DRIVE

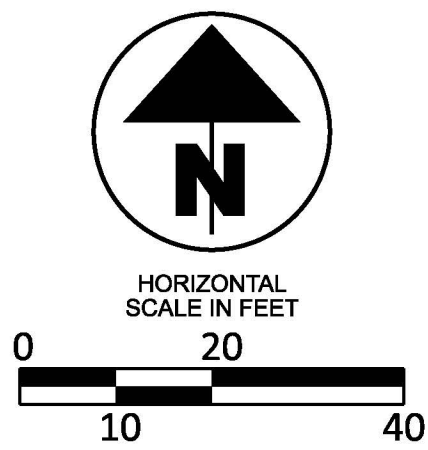


PRELIMINARY CONCEPT - NOT FOR CONSTRUCTION

W DAVIS ST


W PATTERSON DR

S ROGERS ST


SOUTH ROGERS STREET AND
ROCKPORT ROAD

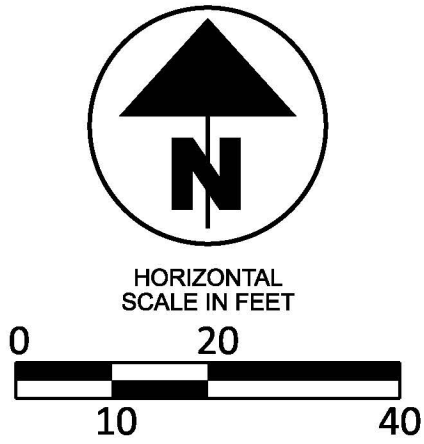

PRELIMINARY CONCEPT - NOT FOR CONSTRUCTION

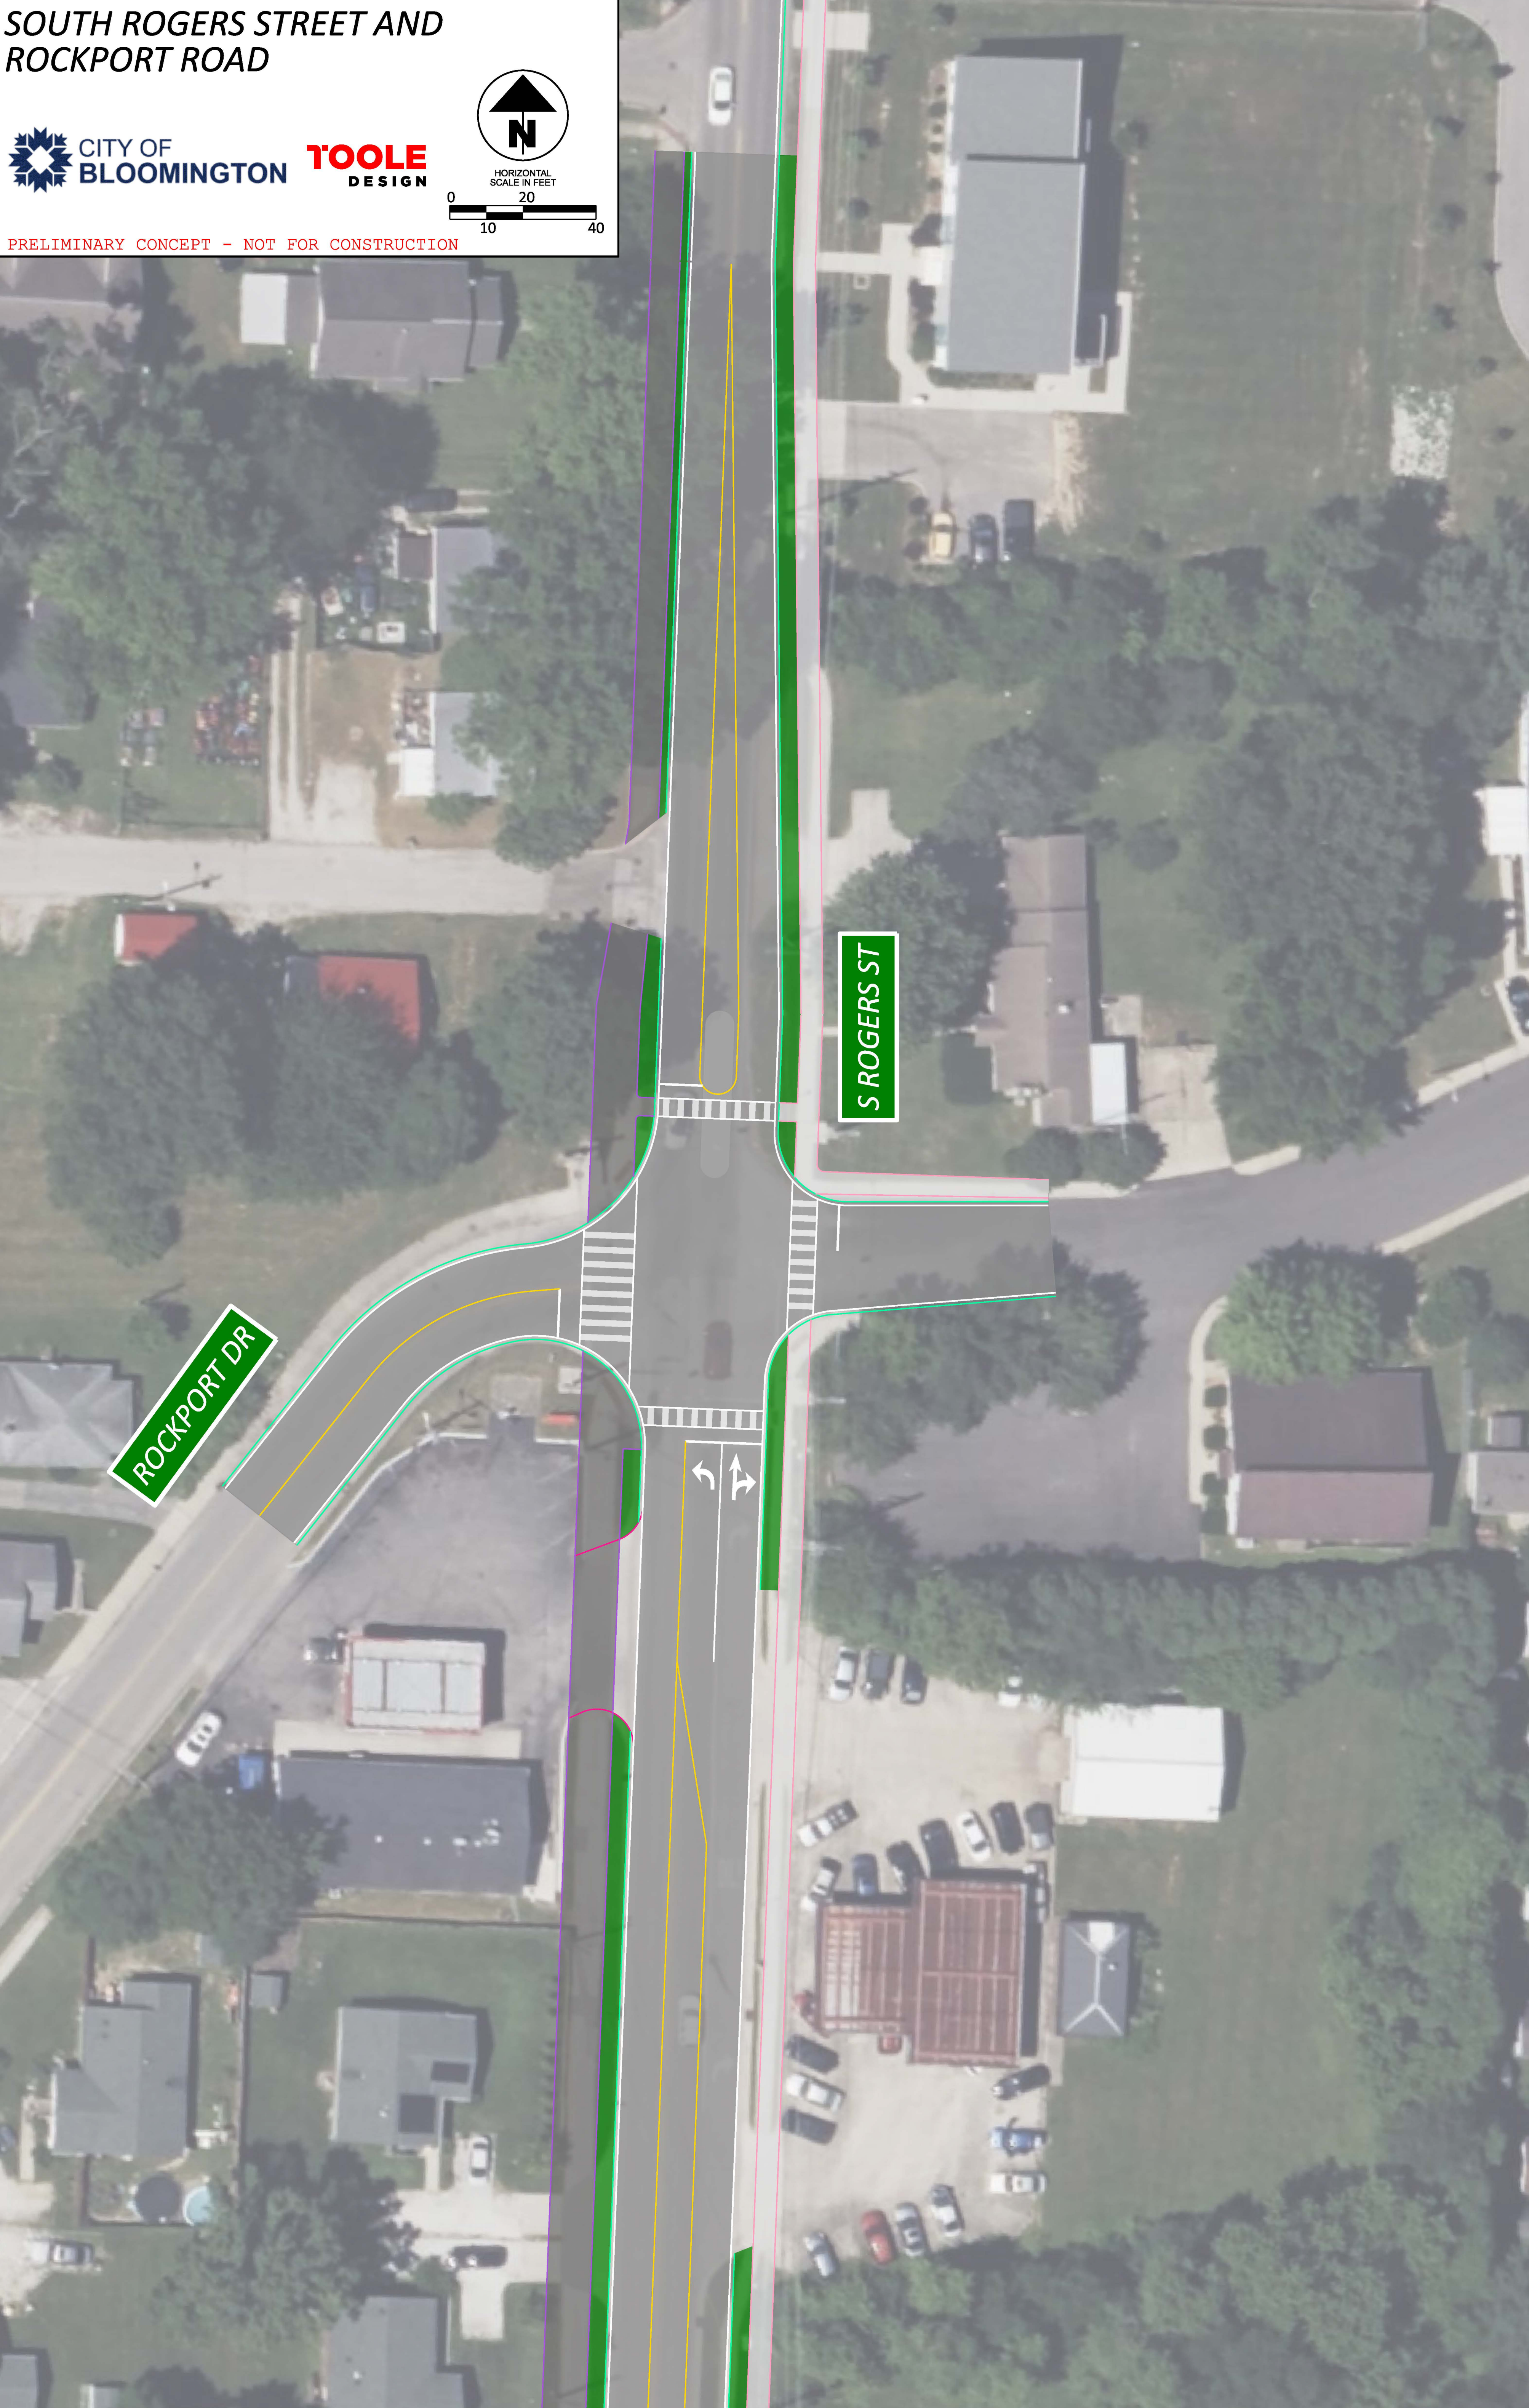

SOUTH ROGERS STREET AND
WEST COUNTRY CLUB DRIVE -
PROPOSED CONDITIONS

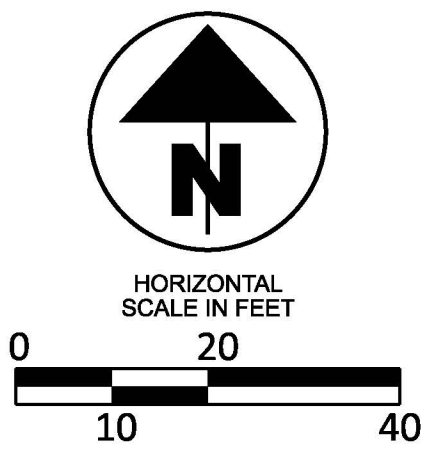

PRELIMINARY CONCEPT - NOT FOR CONSTRUCTION

