NORTH KINSER PIKE AND WEST GOURLEY PIKE

CITY OF BLOOMINGTON

TOOLE DESIGN

HORIZONTAL SCALE IN FEET

0 20

10 40

PRELIMINARY CONCEPT - NOT FOR CONSTRUCTION

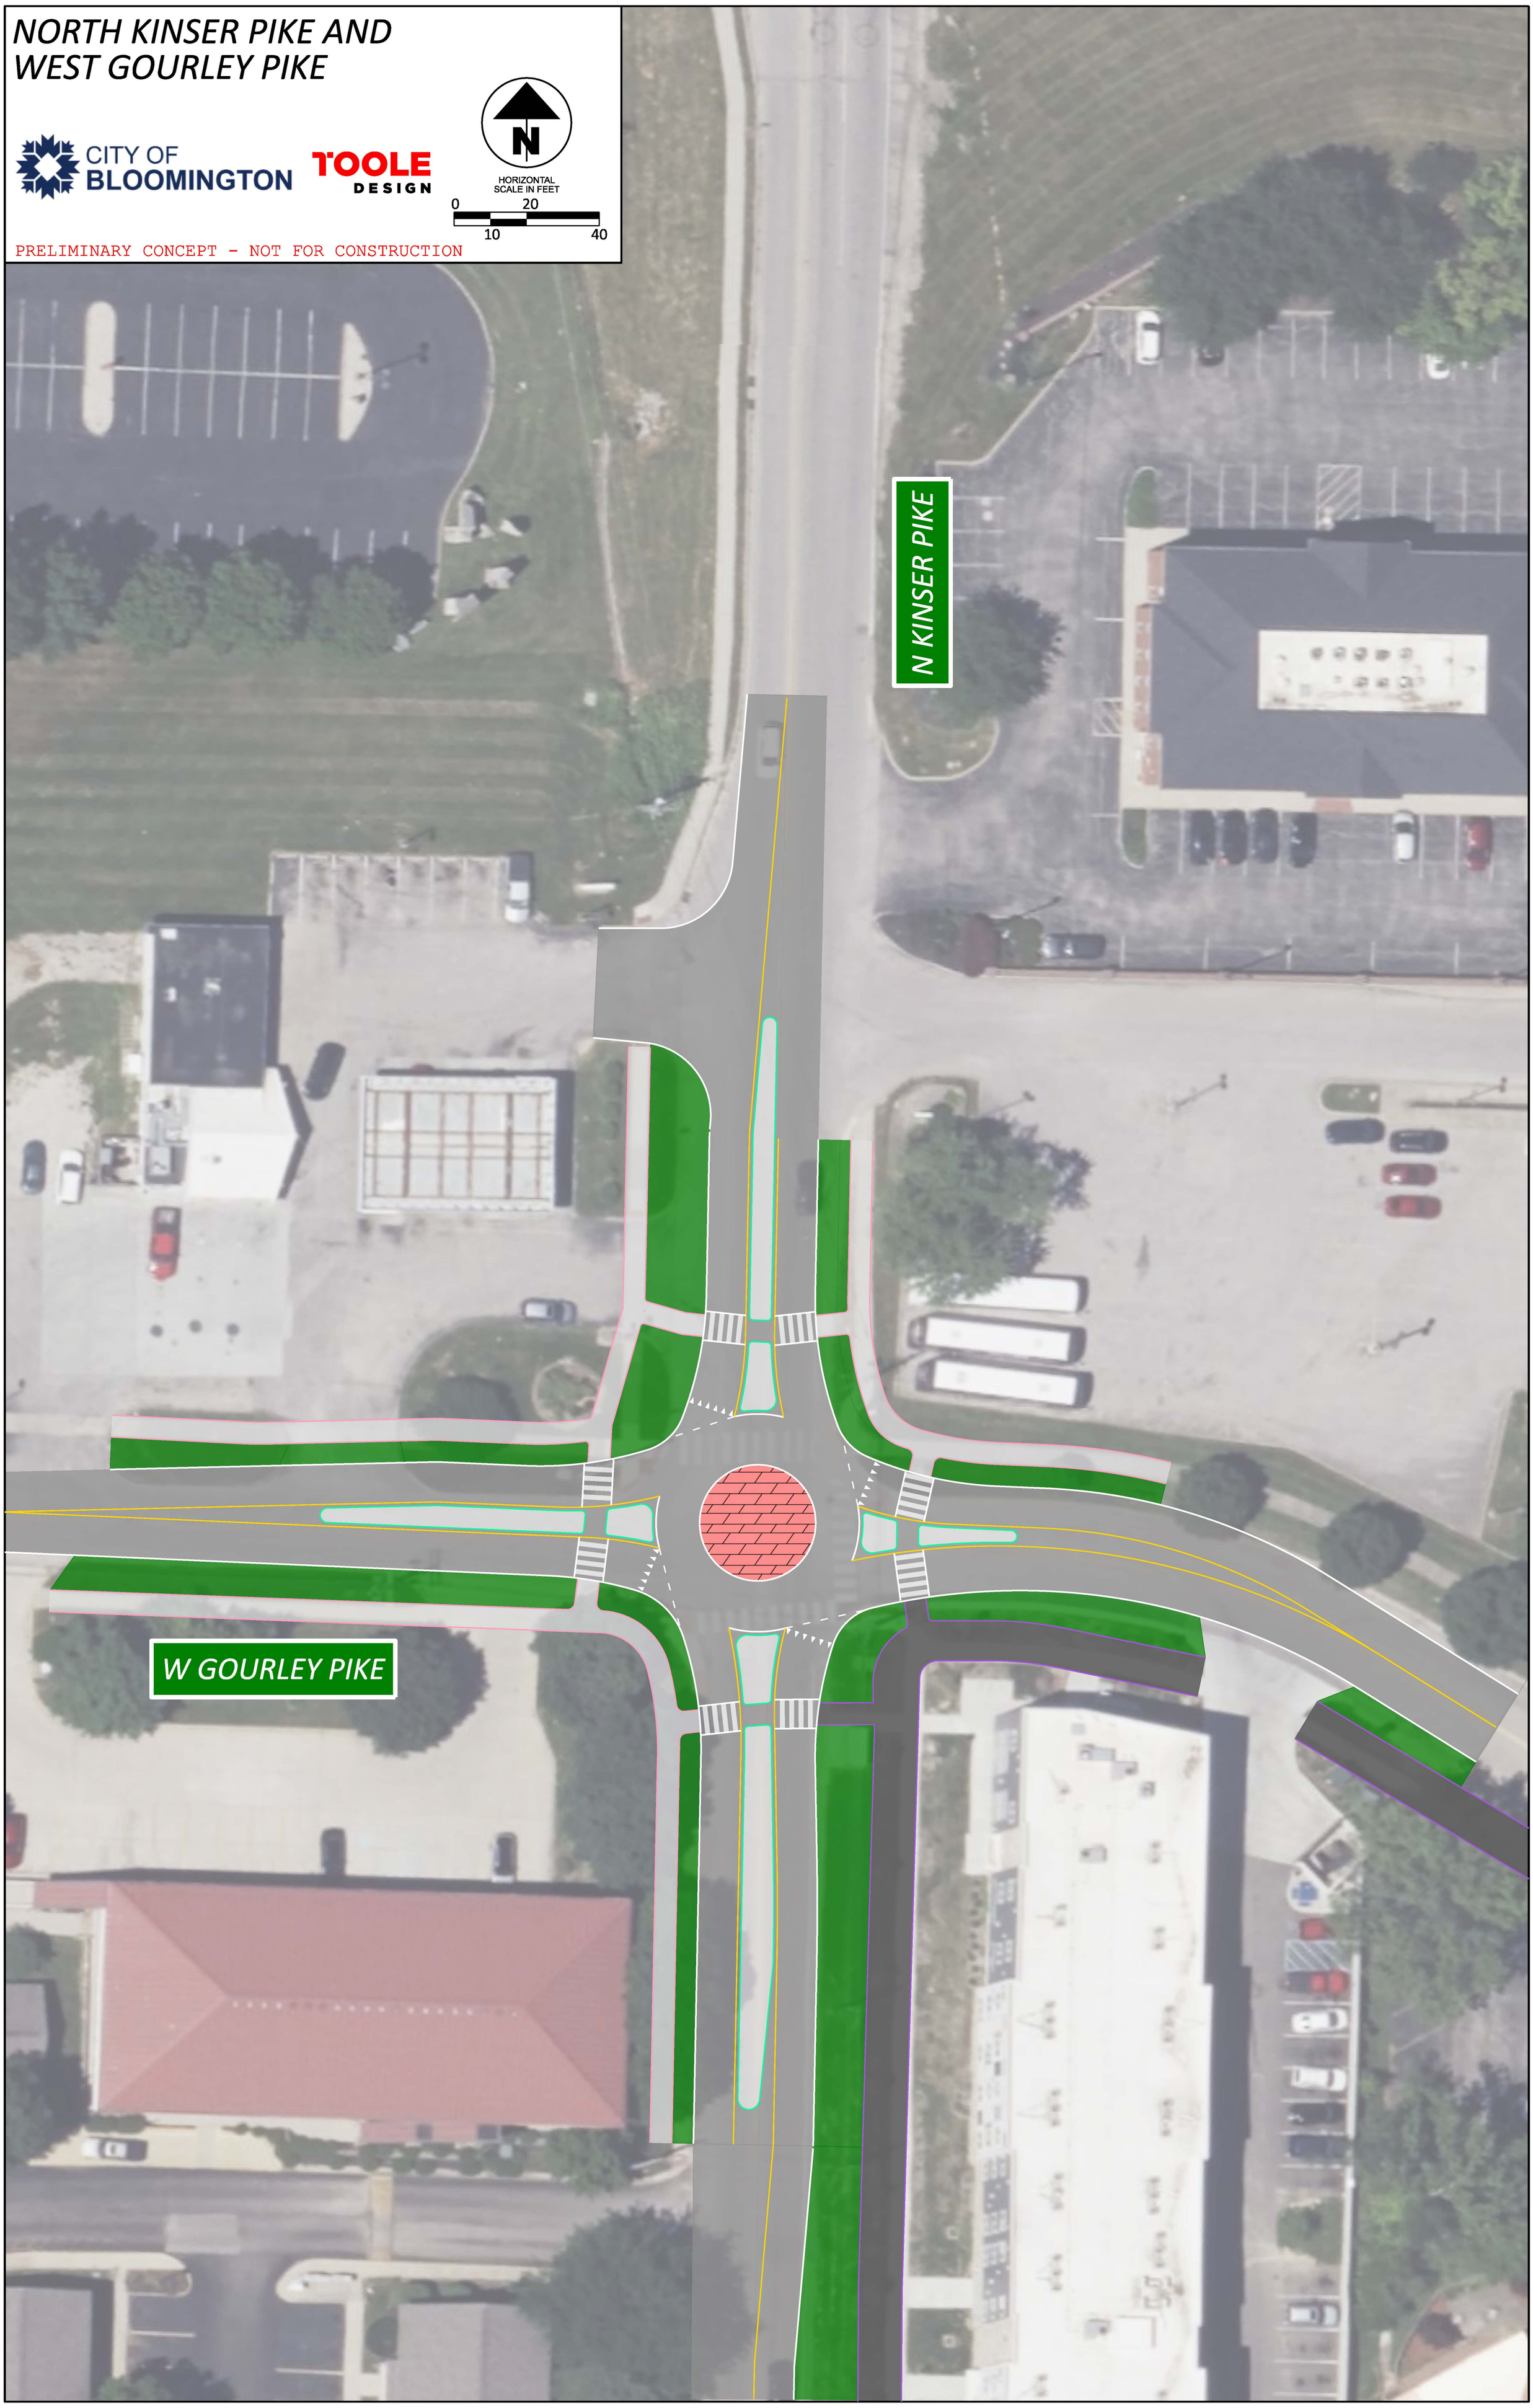

NORTH MADISON STREET AND WEST 14TH/15TH STREET

CITY OF BLOOMINGTON

TOOLE DESIGN

HORIZONTAL SCALE IN FEET

0 20

10 40

PRELIMINARY CONCEPT - NOT FOR CONSTRUCTION

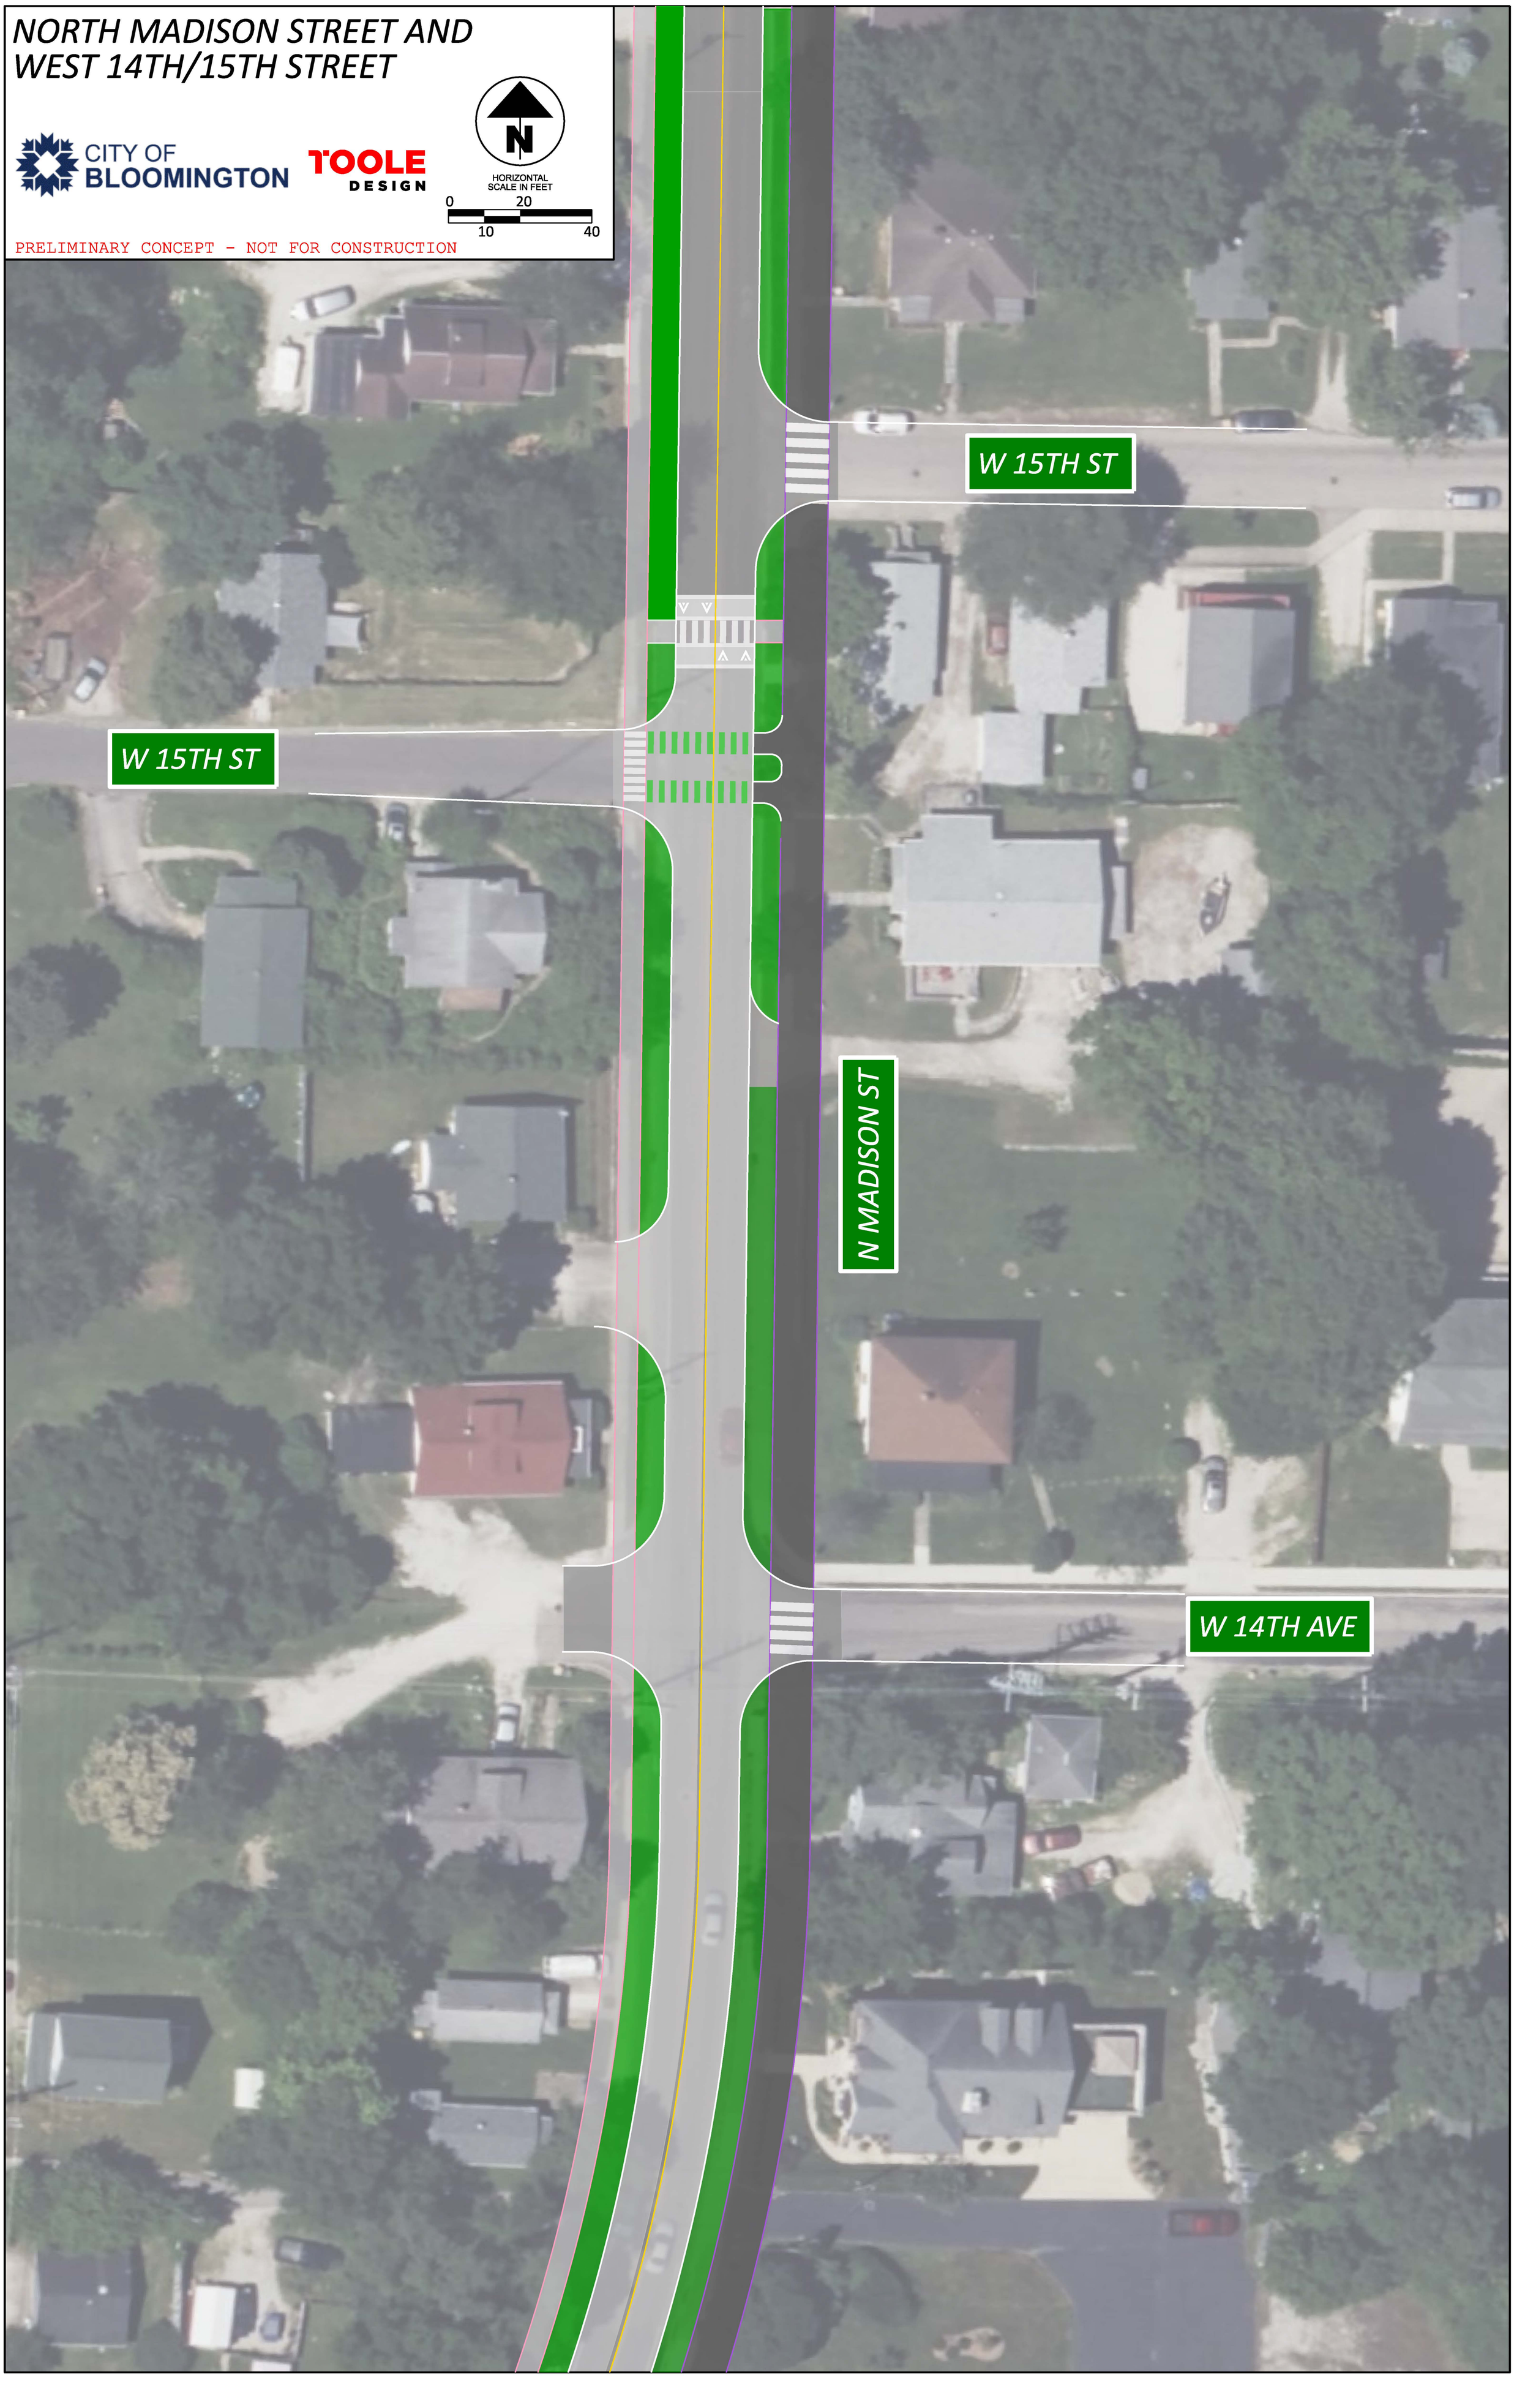

NORTH ROGERS STREET AND WEST 6TH STREET

CITY OF BLOOMINGTON

TOOLE DESIGN

HORIZONTAL SCALE IN FEET

0 20

10 40

PRELIMINARY CONCEPT - NOT FOR CONSTRUCTION

NORTH ROGERS STREET AND WEST 4TH STREET

CITY OF BLOOMINGTON

TOOLE DESIGN

HORIZONTAL SCALE IN FEET

0 20

10 40

PRELIMINARY CONCEPT - NOT FOR CONSTRUCTION

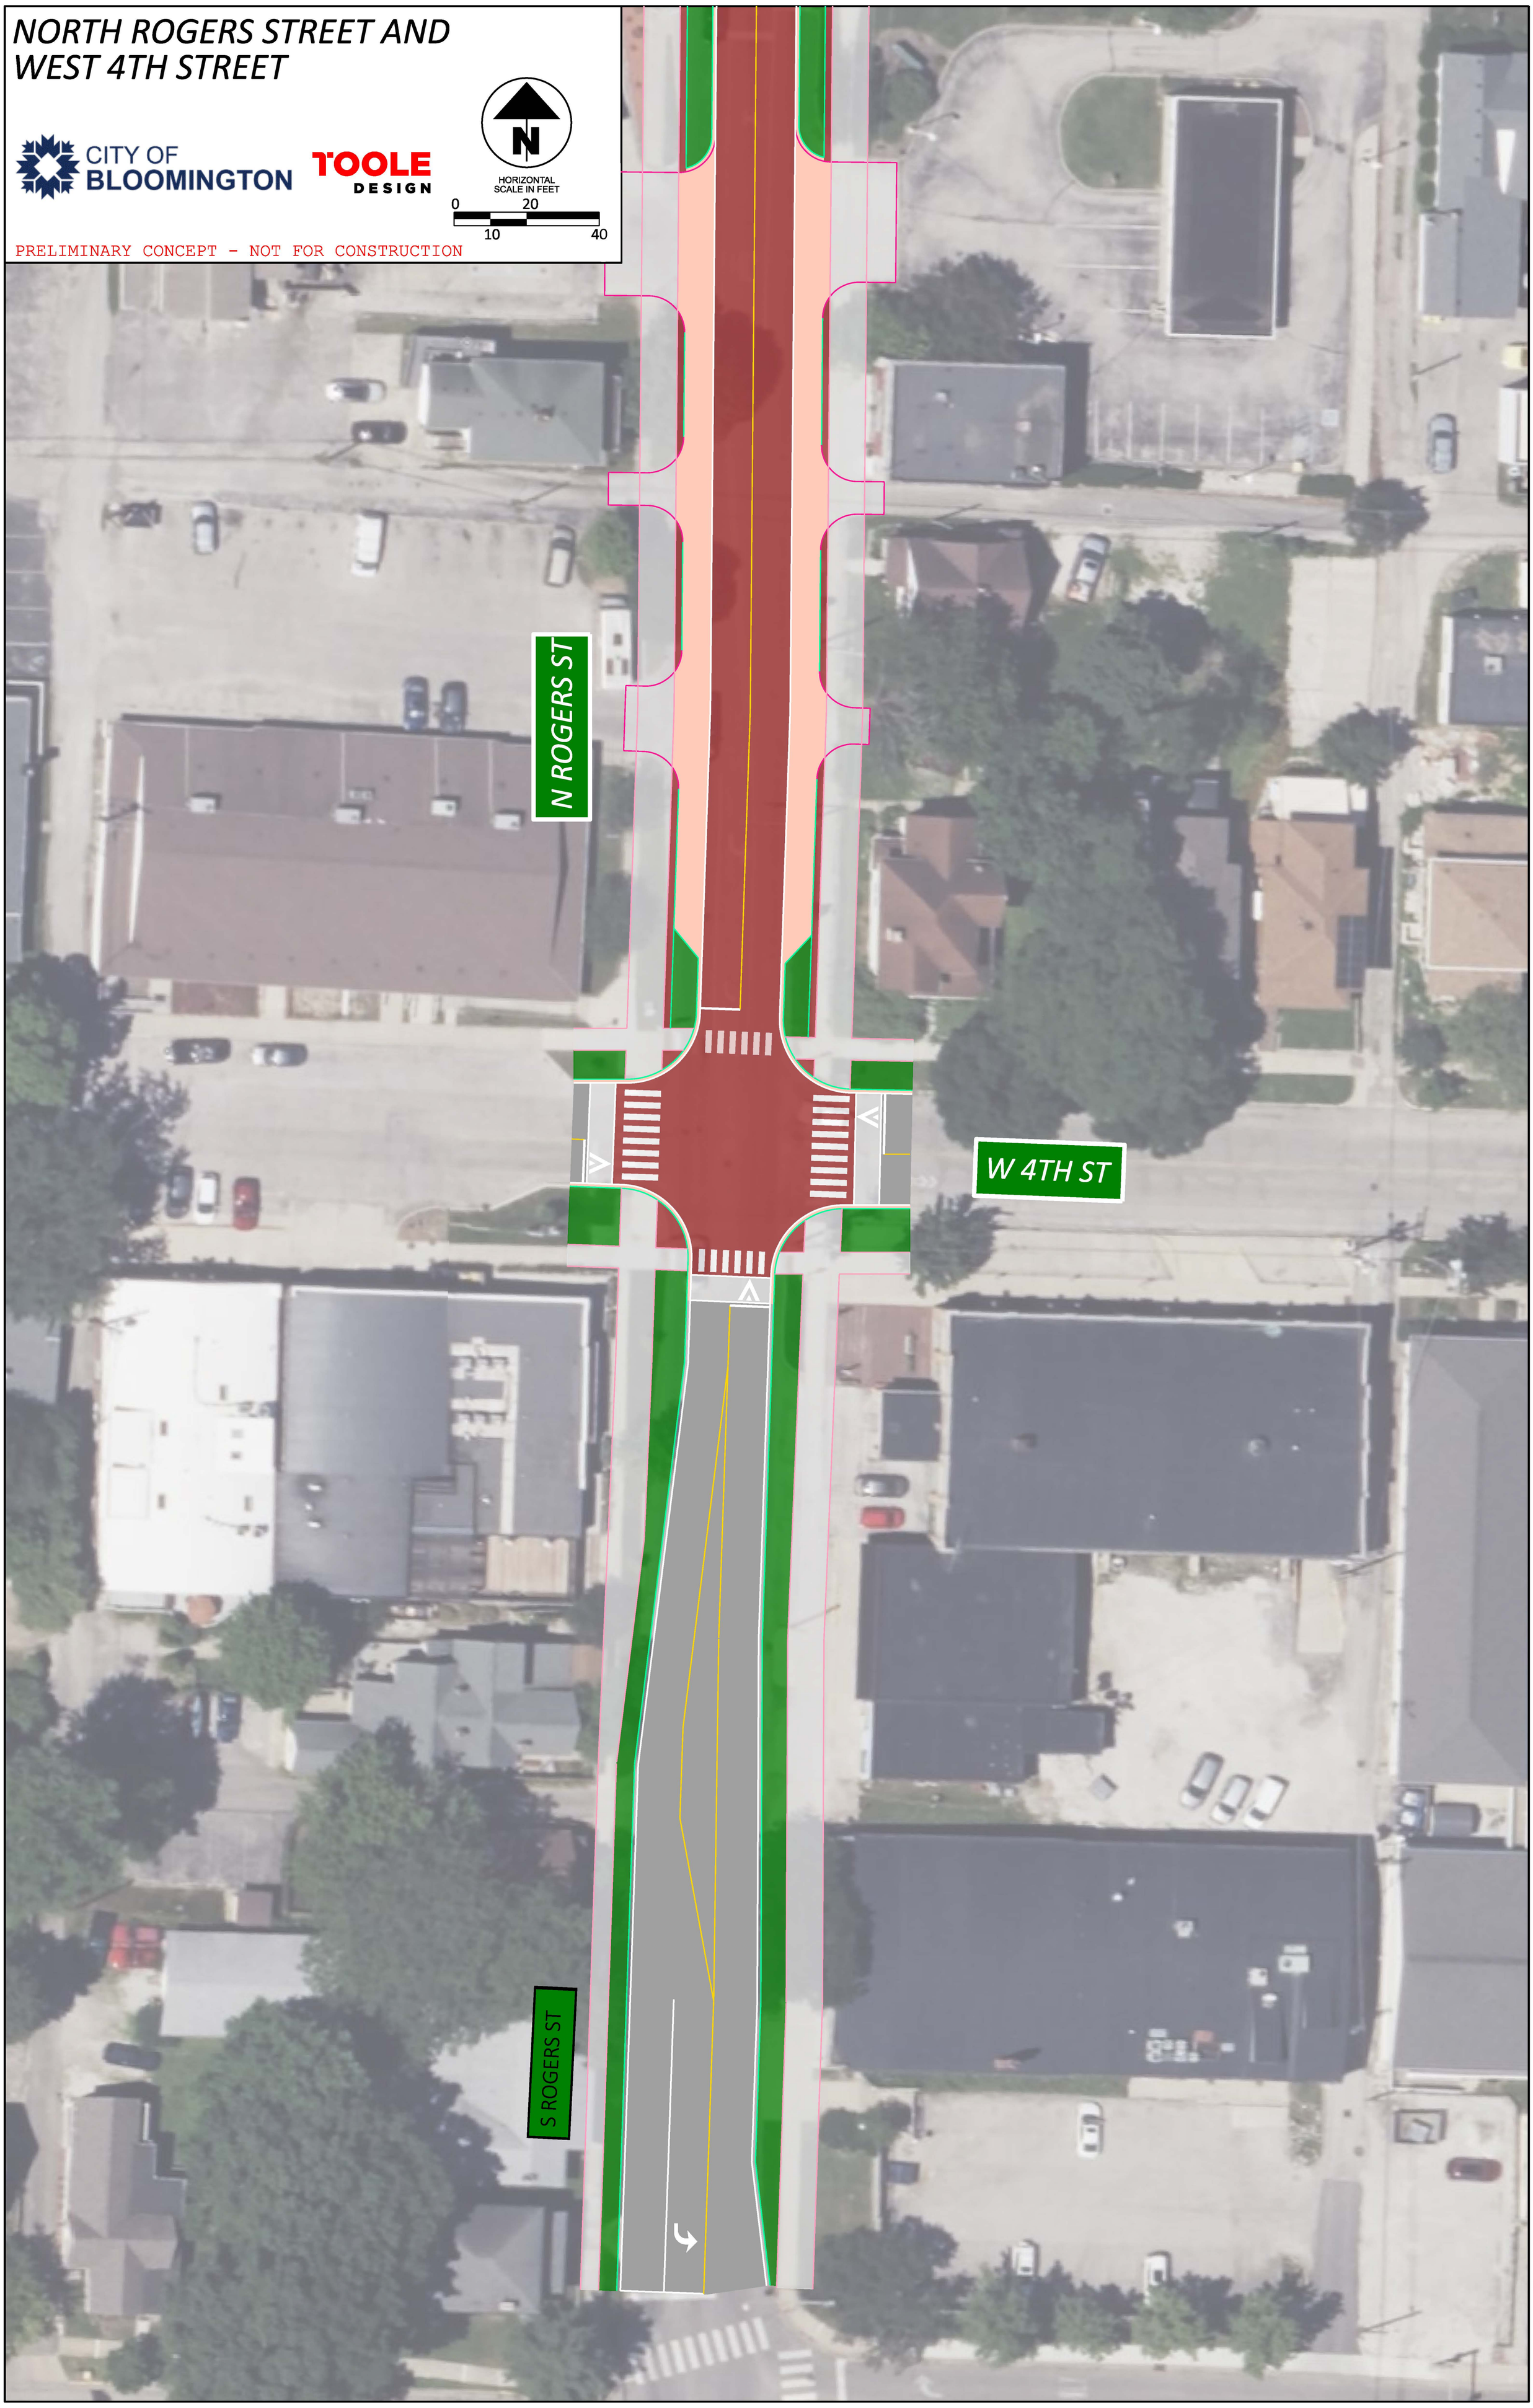

3RD ST AND ROGERS ST

CITY OF BLOOMINGTON

TOOLE DESIGN

N

0 5 10 20 40

SOUTH ROGERS STREET AND WEST DODDS STREET

CITY OF BLOOMINGTON

TOOLE DESIGN

HORIZONTAL SCALE IN FEET

0 20

10 40

PRELIMINARY CONCEPT - NOT FOR CONSTRUCTION

SOUTH ROGERS STREET AND WEST PATTERSON DRIVE

CITY OF BLOOMINGTON

TOOLE DESIGN

HORIZONTAL SCALE IN FEET

0 20

10 40

PRELIMINARY CONCEPT - NOT FOR CONSTRUCTION

SOUTH ROGERS STREET AND ROCKPORT ROAD

CITY OF BLOOMINGTON

TOOLE DESIGN

HORIZONTAL SCALE IN FEET

0 20

10 40

PRELIMINARY CONCEPT - NOT FOR CONSTRUCTION

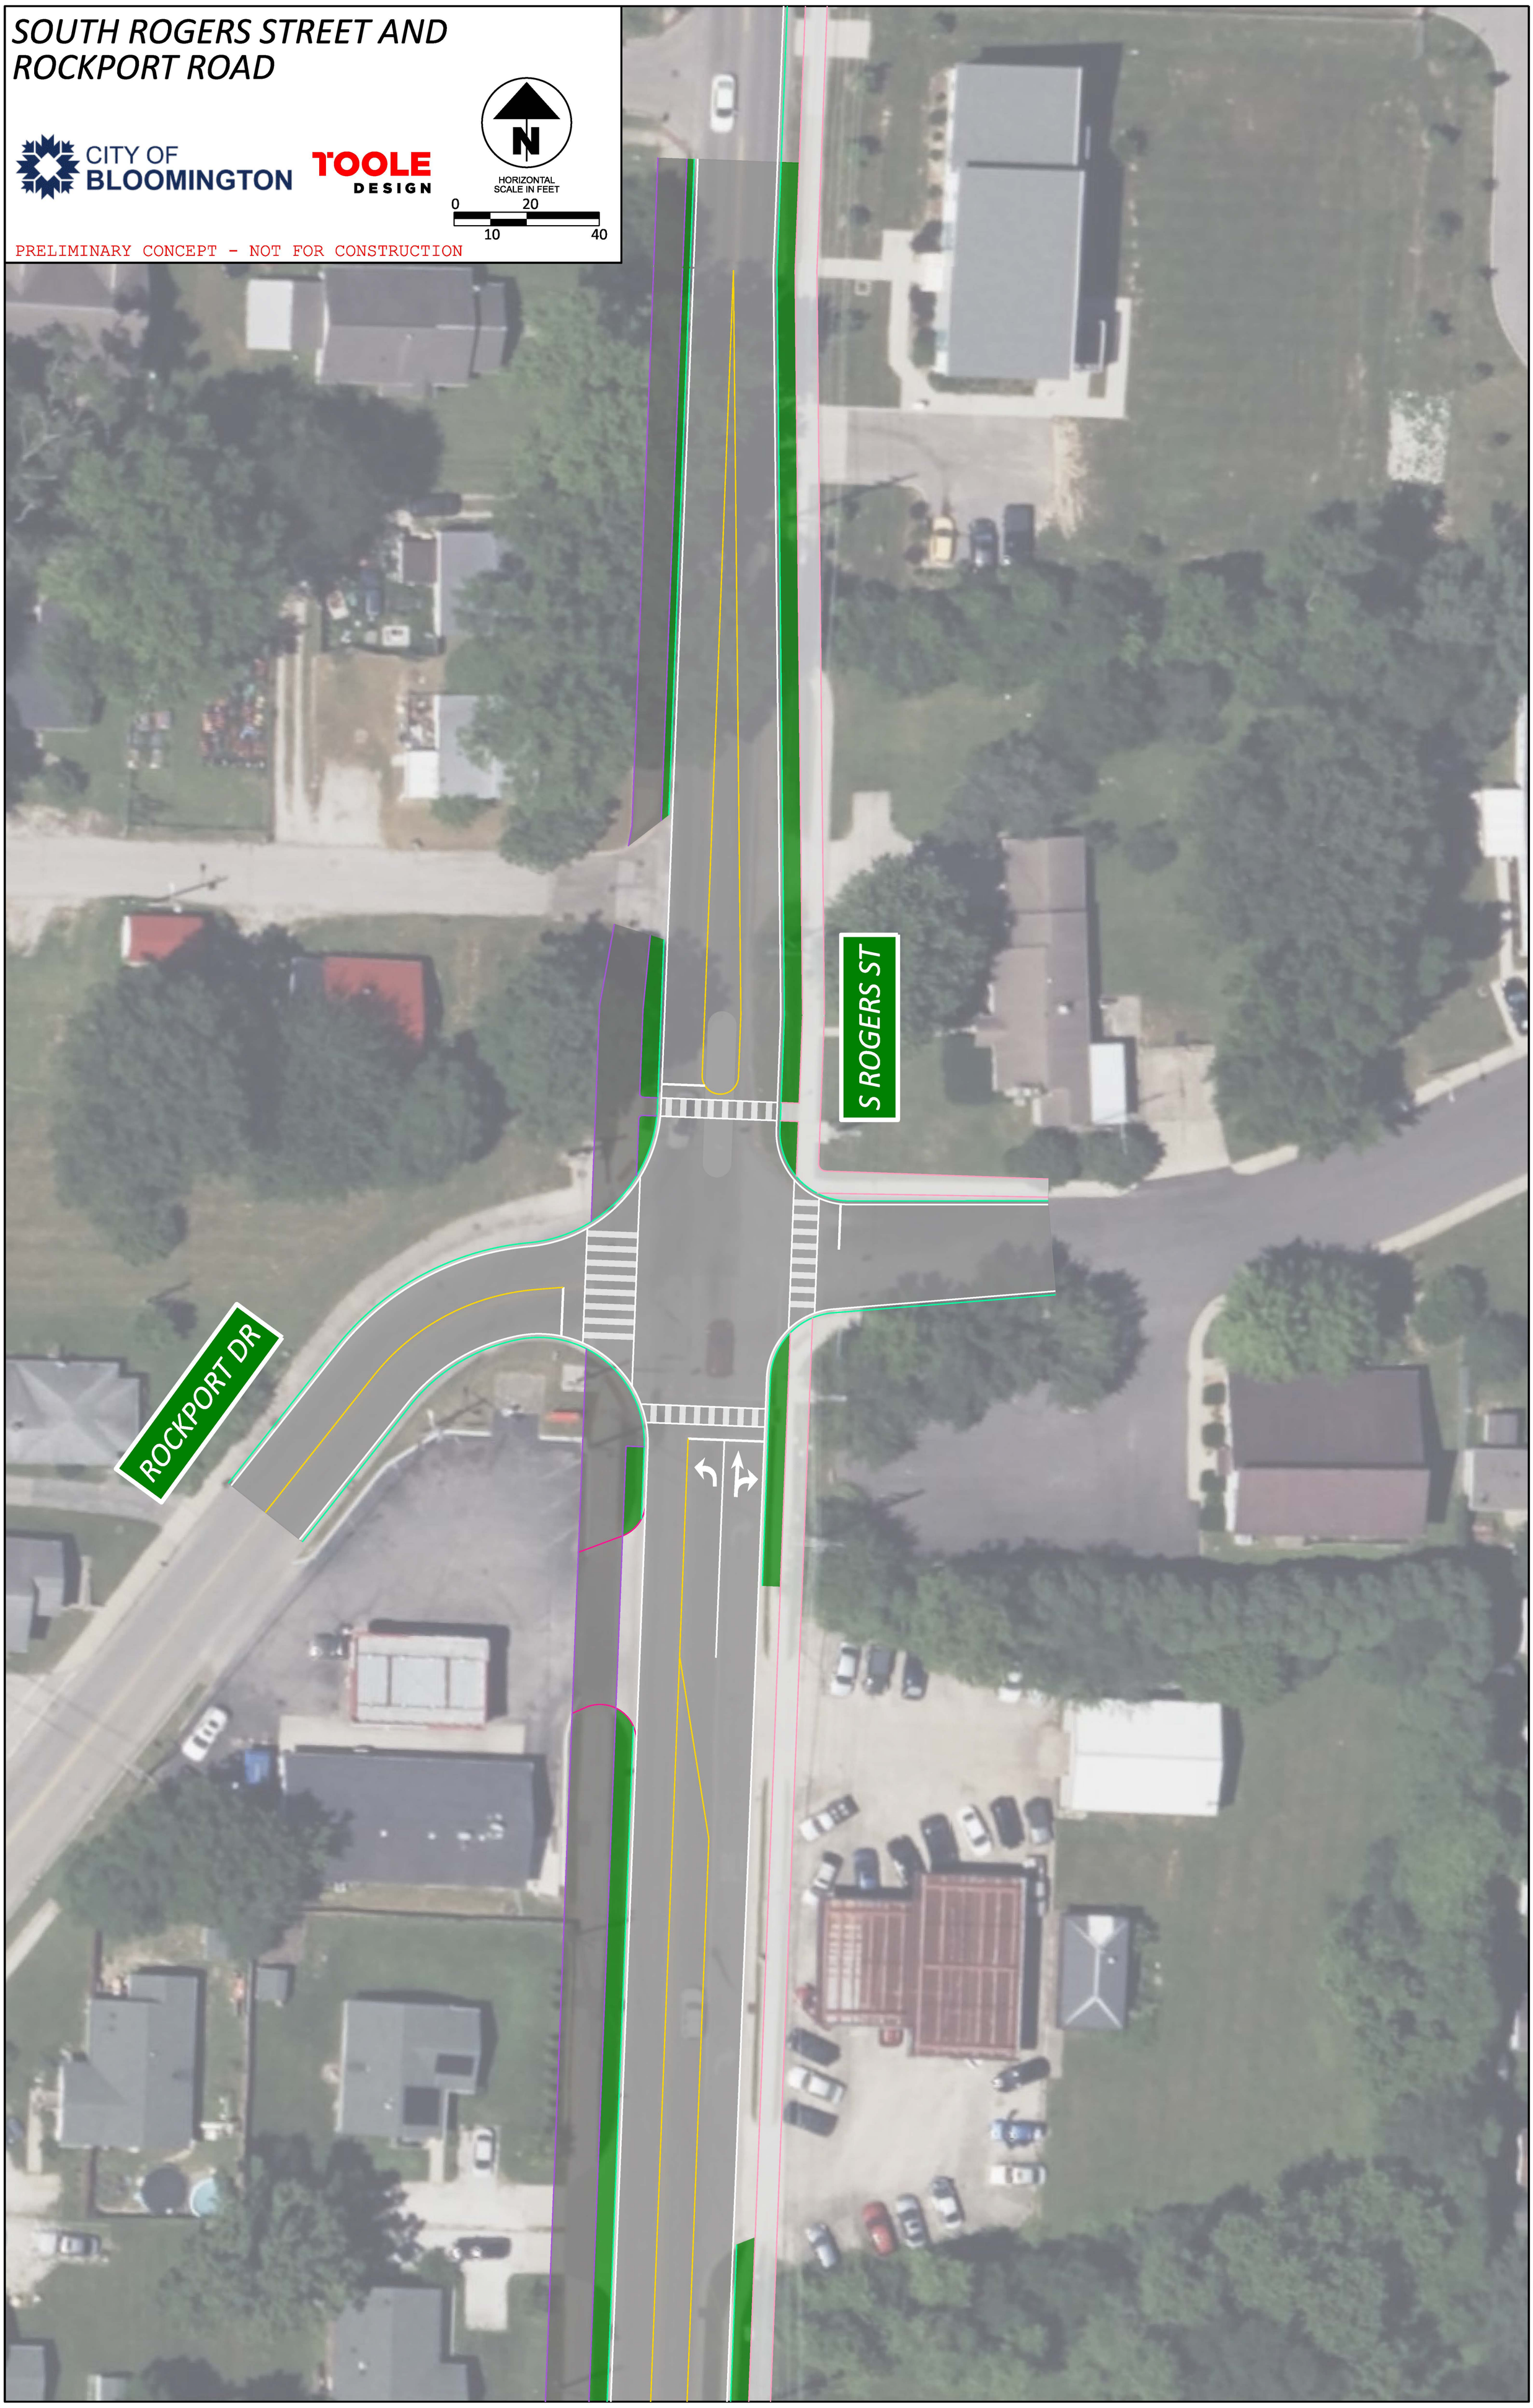

SOUTH ROGERS STREET AND WEST COUNTRY CLUB DRIVE - PROPOSED CONDITIONS

CITY OF BLOOMINGTON

TOOLE DESIGN

N

HORIZONTAL SCALE IN FEET

0 20 10 40

PRELIMINARY CONCEPT - NOT FOR CONSTRUCTION

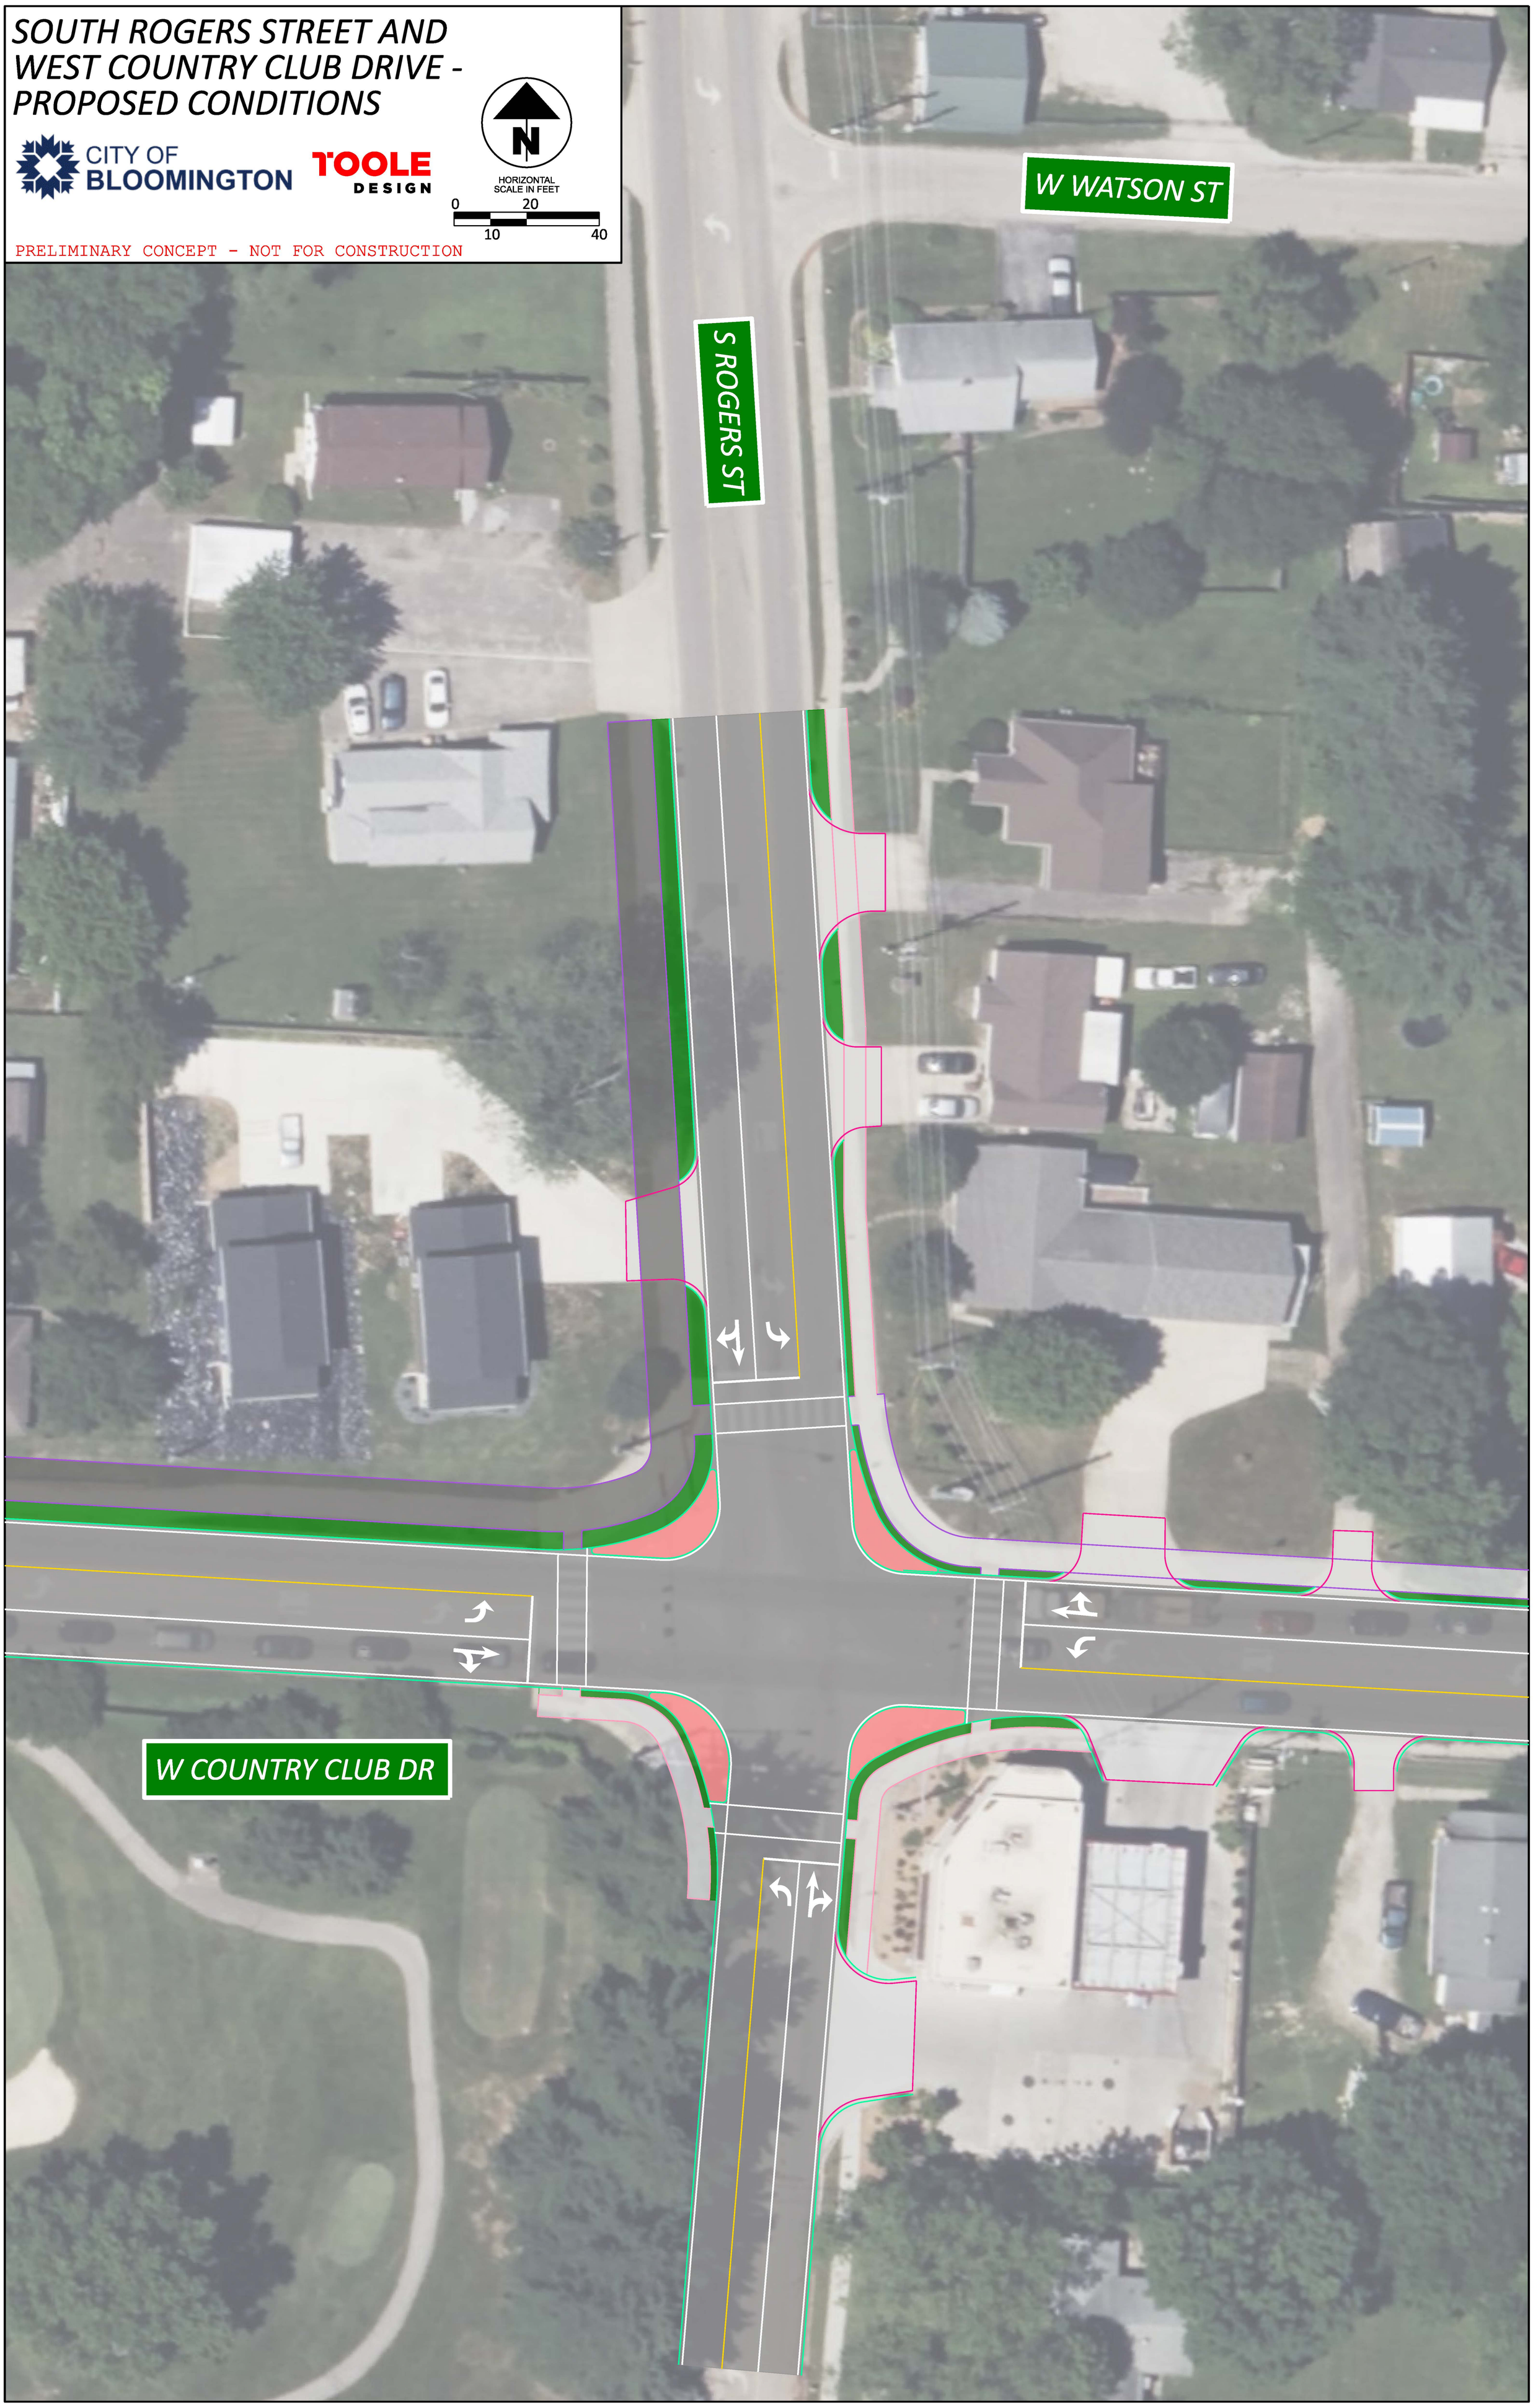

© 2024 Microsoft Corporation © Maxar ©CNES (2024) Distribution Airbus DS © TomTom